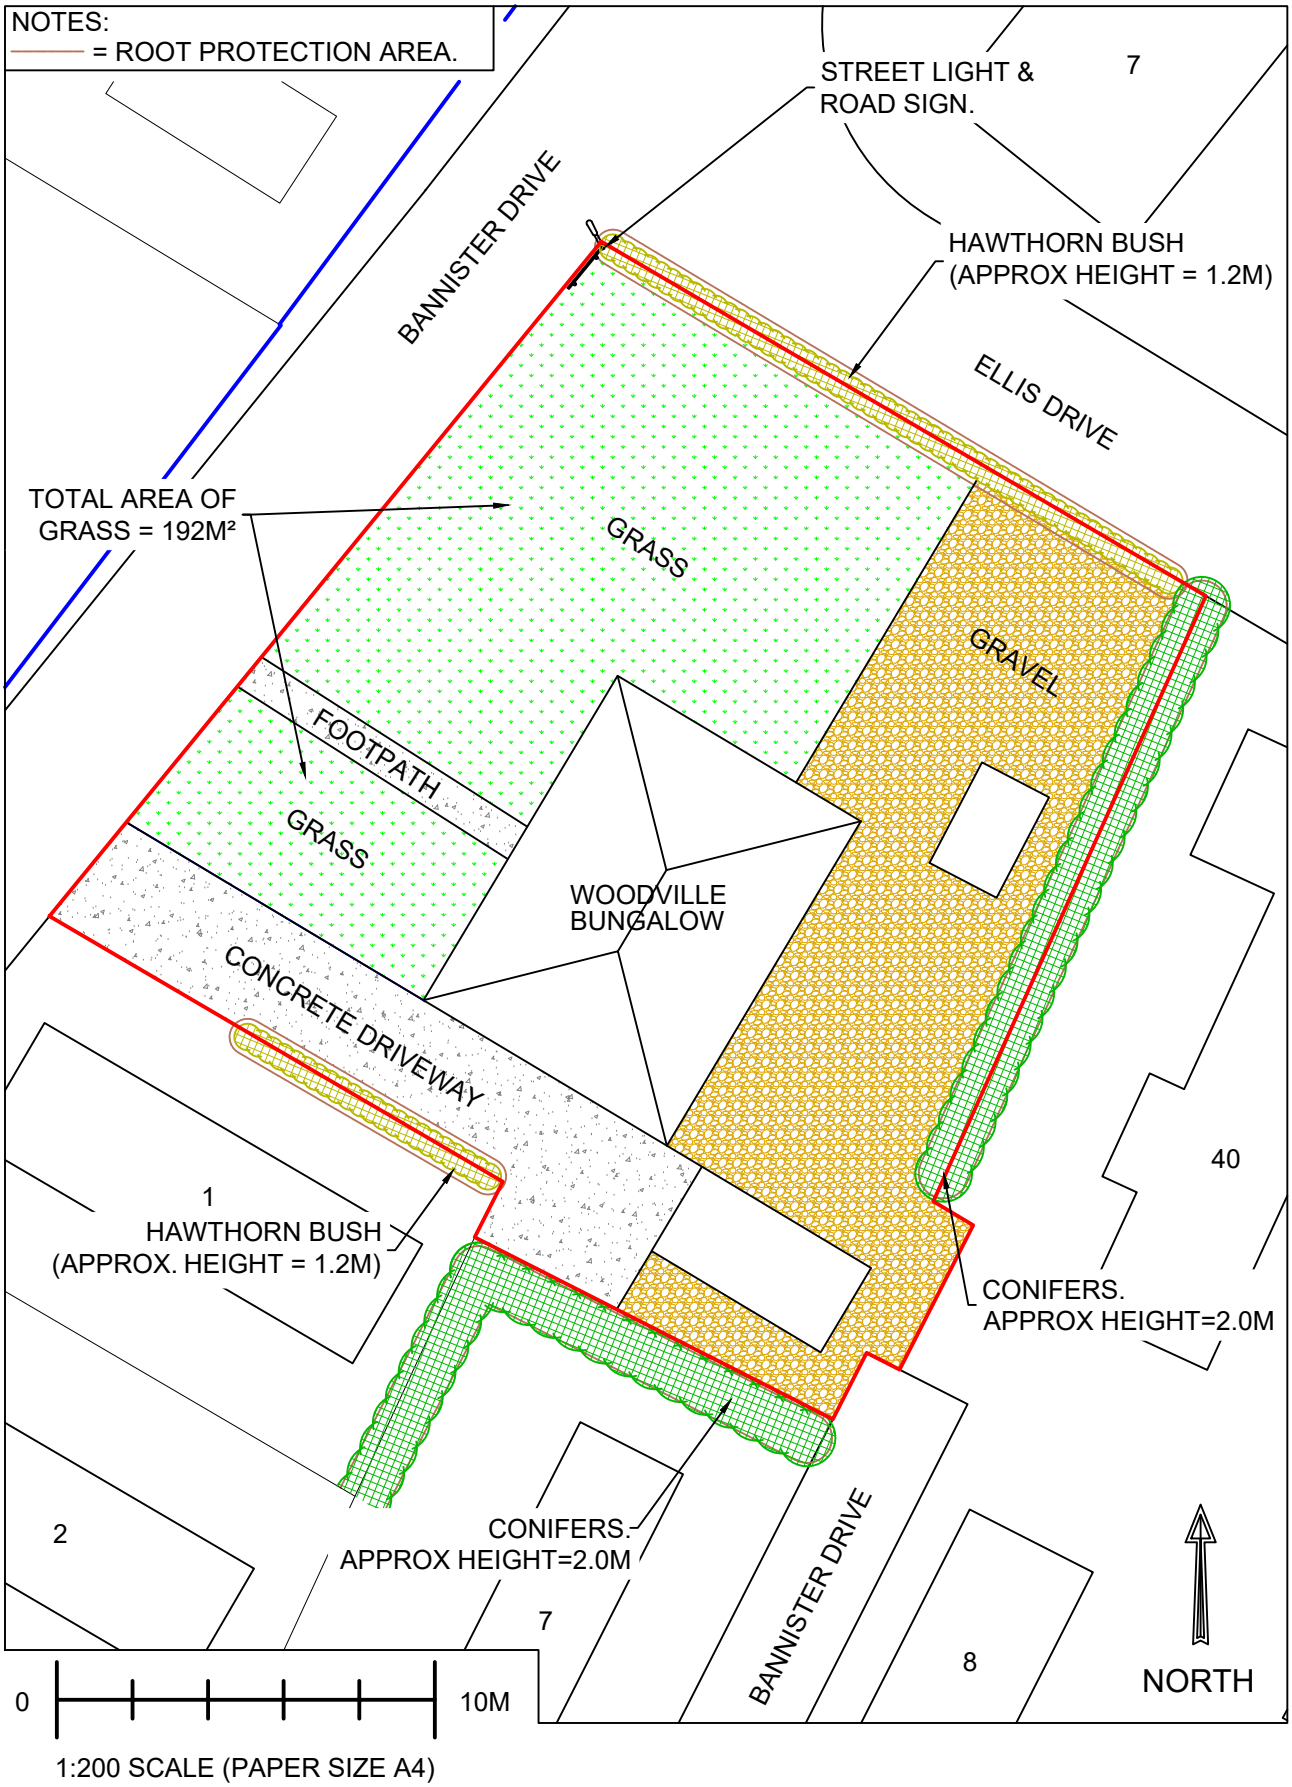


1:200 SCALE (PAPER SIZE A4)

TITLE: OAKFIELD PARK - PREVIOUS SITE PLAN DATED 25.06.20		SCALE: 1-200 @ A4
PROJECT: OAKFIELD PARK, GRESFORD ROAD, LLAY WREXHAM, LL12 0NP		DATE: 16/09/2024
DRAWING NO: OP160924	SHEET 1 OF 2	DRAWN: M.A.R.M