



Front Elevation 1:100

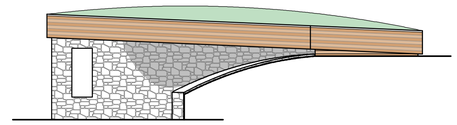

Side Elevation 1:100

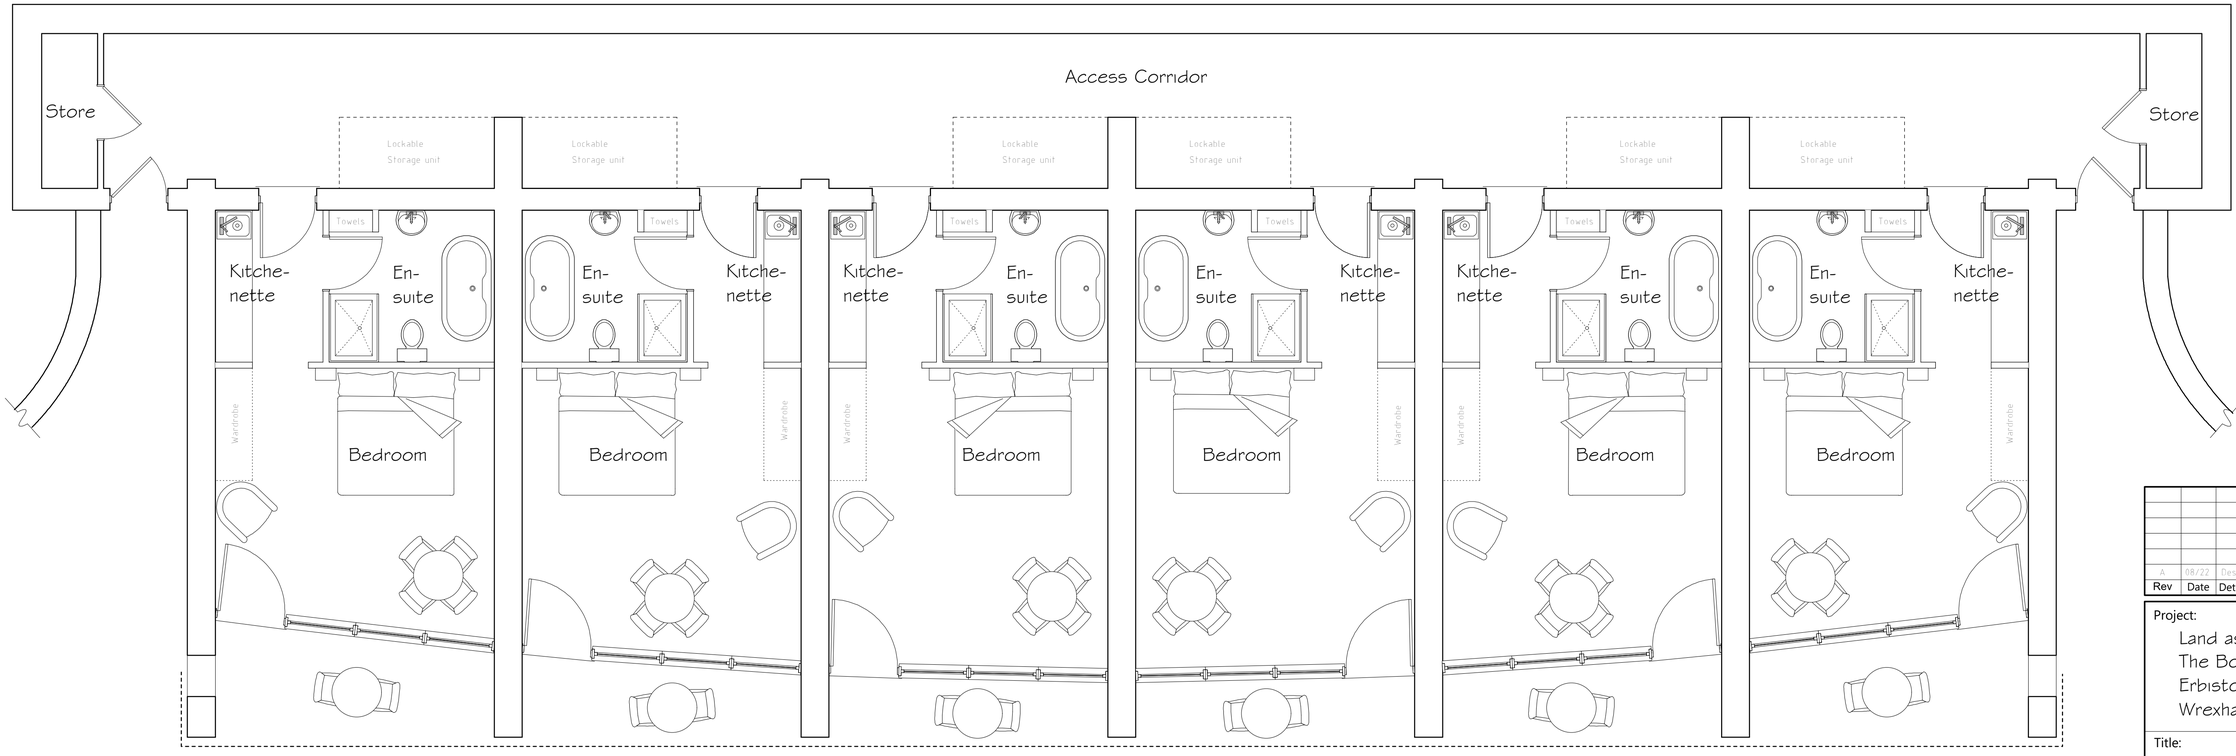

Floor Plan 1:50

Rev	Date	Detail	Initial
A	08/22	Design Amends	D.J.E

Project:
Land associated with ,
The Boat,
Erbistock,
Wrexham, LL13 0DL

Title: Proposed

Scale: (A1) 1:50 & 1:100

Drawn By: D.J.Edwards

Date: June 2022

Drawing No: PL143/002

Sheet: 1 of 1

blueprint
architectural services

partner LABC

Office 3K4,
Redwither Business Tower,
Wrexham. LL13 9XT
Tel: 01978 356500
www.blueprintarchitectural.com

© copyright all rights reserved