

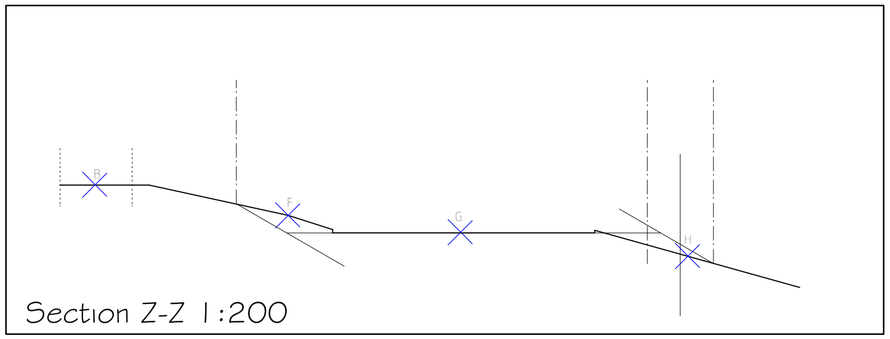


Section Z-Z 1:200

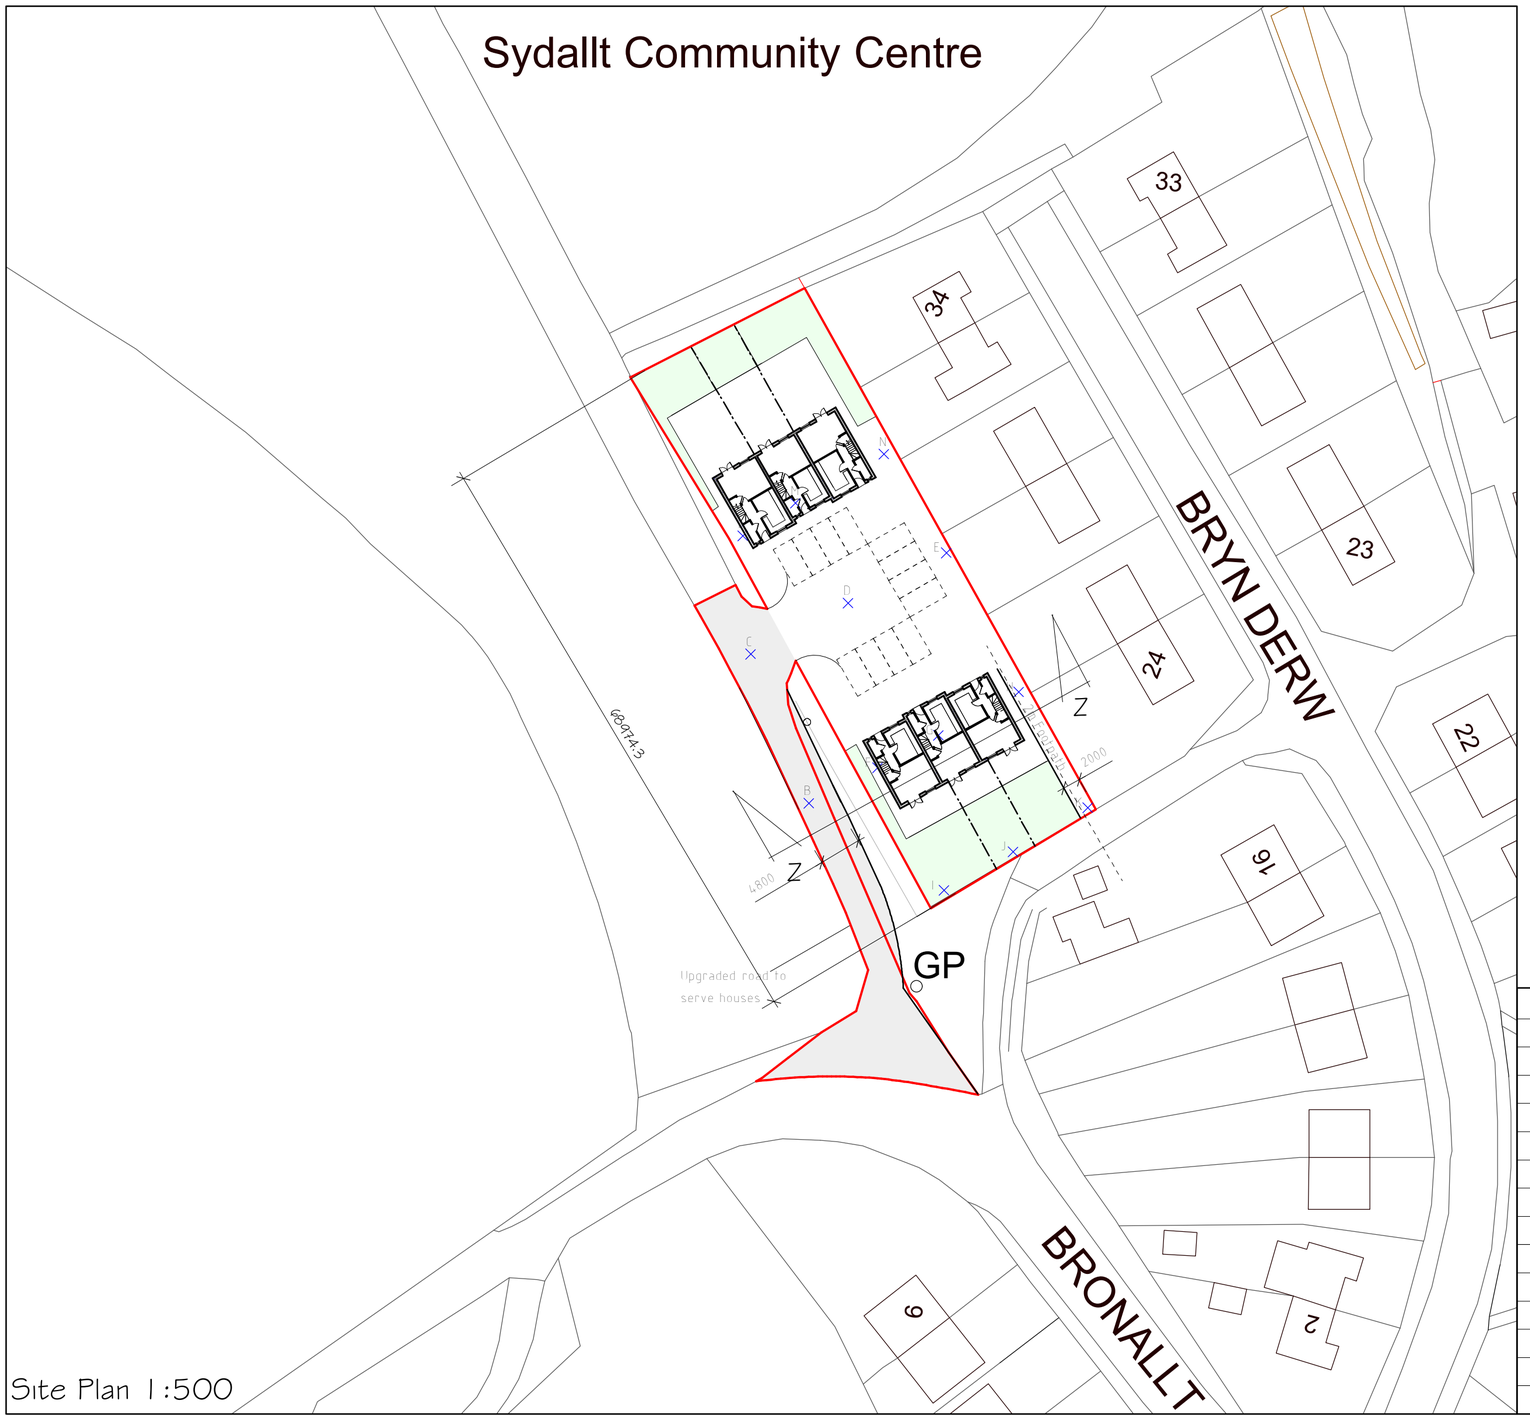

Site Plan 1:500

POINT	LEVEL
A	10.000
B	8.720
C	7.723
D	6.596
E	4.732
F	6.363
G	5.553
H	4.493
I	6.029
J	4.691
K	3.534
L	6.217
M	6.333
N	4.727

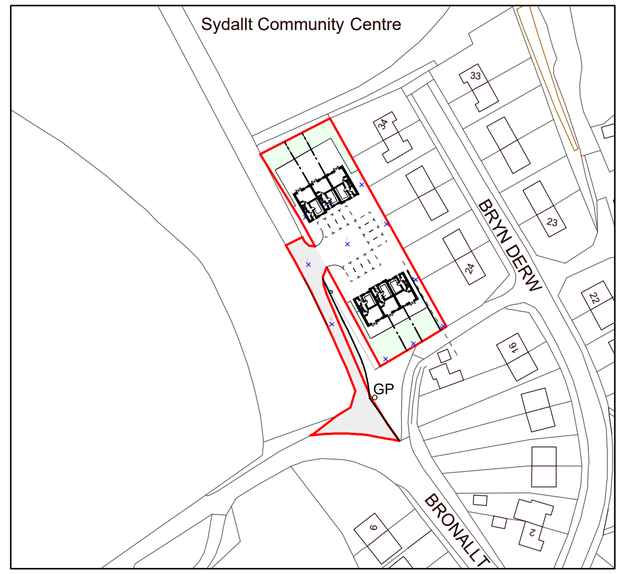

Location Plan 1:1250

Rev	Date	Detail	Initial
D	10/24	Design Amendments	D.J.E
C	10/24	Design Amendments	L.F
B	09/24	Location Plan	L.F
A	09/24	Design amends	SH

Project: Proposed Alterations at Sydallt Ln, Cefn-y-bedd, Wrexham, LL12 9SL

Title: Proposed: Site & Location Plan

Scale: (A2) 1:200, 1:500 & 1:1250

Drawn By: S Hatherall

Date: Sept 2024

Drawing No: E095/004

Sheet: 1 of 1

blueprint
architectural services

partner LABC

Office 3K4,
Redwither Business Tower,
Wrexham. LL13 9XT
Tel: 01978 356500
www.blueprintarchitectural.com

© copyright all rights reserved