

© Copyright Barron Design Ltd.

1m 10m


SCALE 1:100

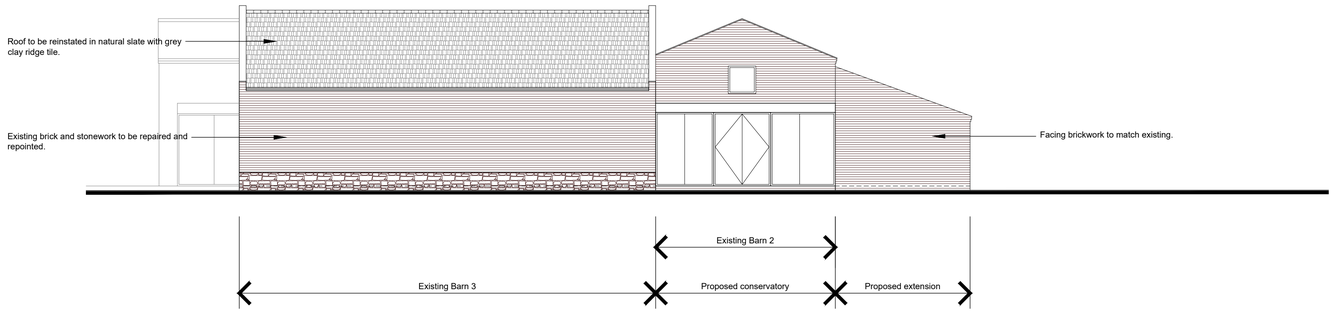

PROPOSED ELEVATION 1

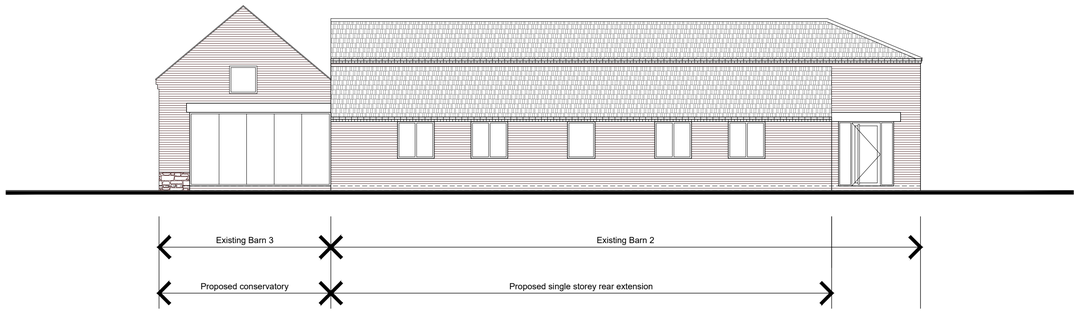

PROPOSED ELEVATION 2 (Rear Elevation)

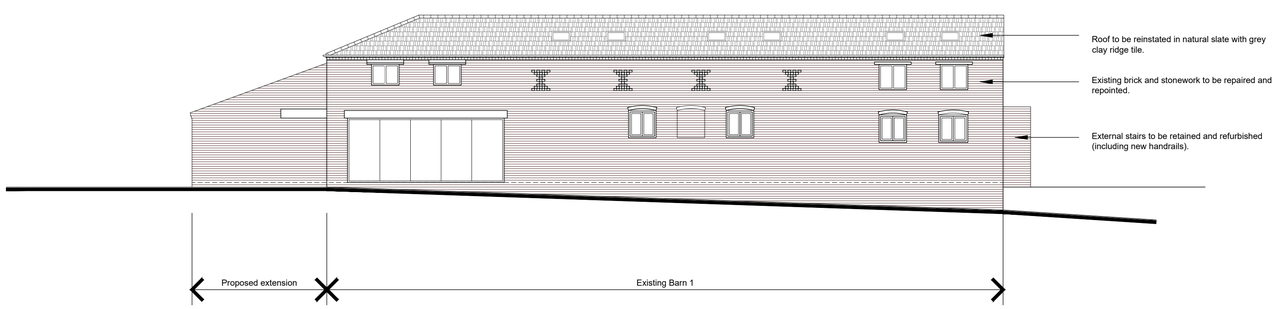

PROPOSED ELEVATION 3

Revision:			
P6	Balcony omitted.	CB	CB	14.10.24	Planning
P5	Planning application drawing.	CB	CB	29.09.23	Planning

Barron Design

Insole Court, Llandaff, Cardiff, CF5 2LN | 4 Oak Drive, Marford, LL12 8XT
www.barrondesign.co.uk | CIAT Chartered Practice No. F2683

Project
Lower Rackery Barns
For Mr & Mrs Phillips

Drawing Title
Proposed Elevations (Sheet 1 of 2)

Drawn by:	Checked By:	Date:	Scale:
CB	CB	06.07.23	1:100 @ A1
Job No.:	Drawing No.:	Revision:	
P645	301	P6	