

15 YEW TREE COURT, GRESFORD.

Architects Copyright ©

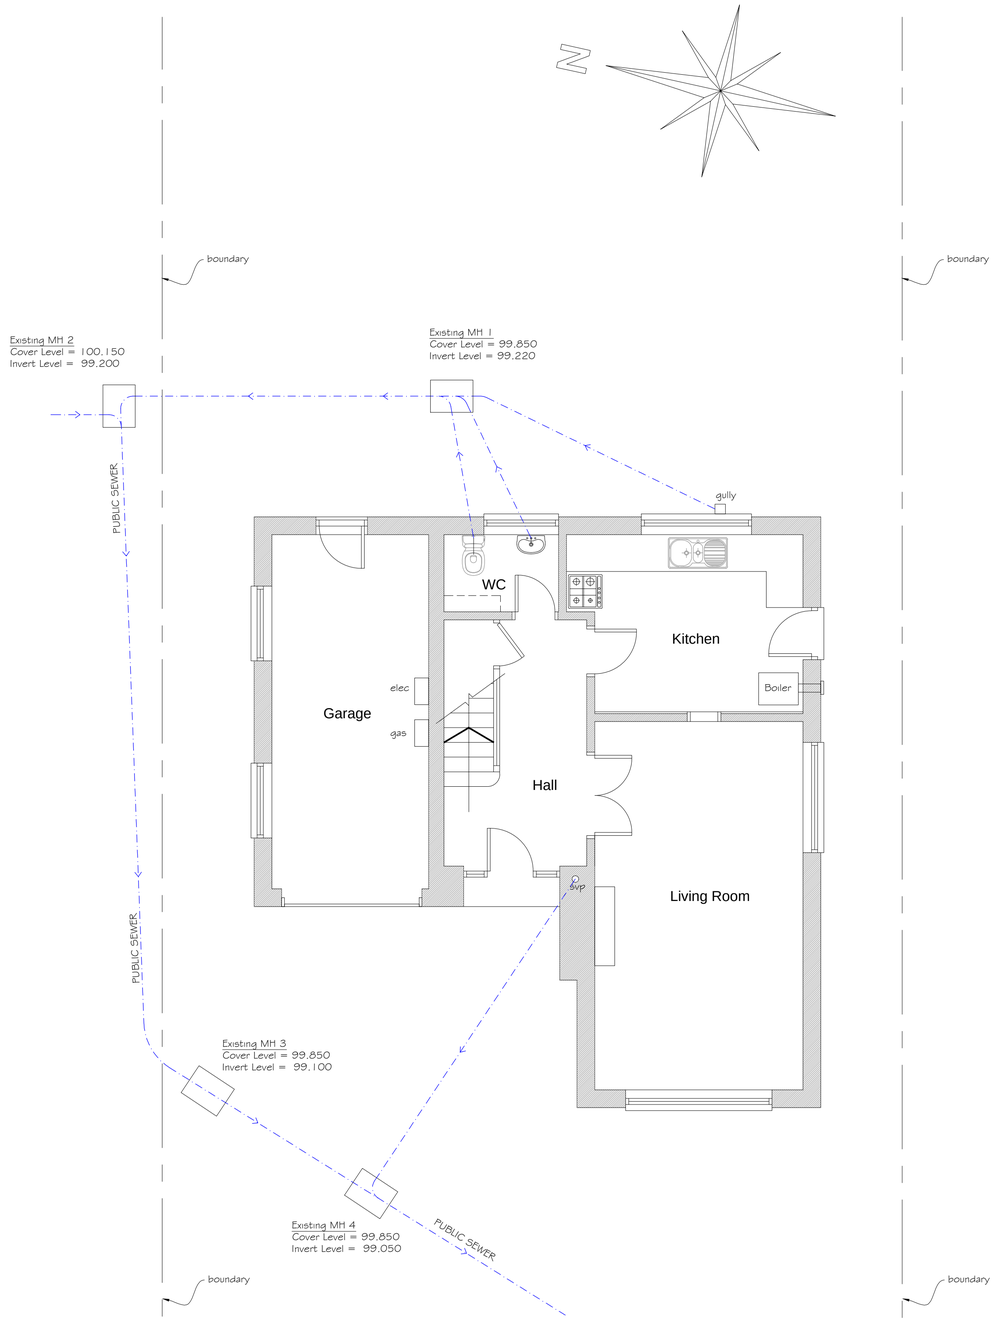


Existing Ground Floor Plan

1:50

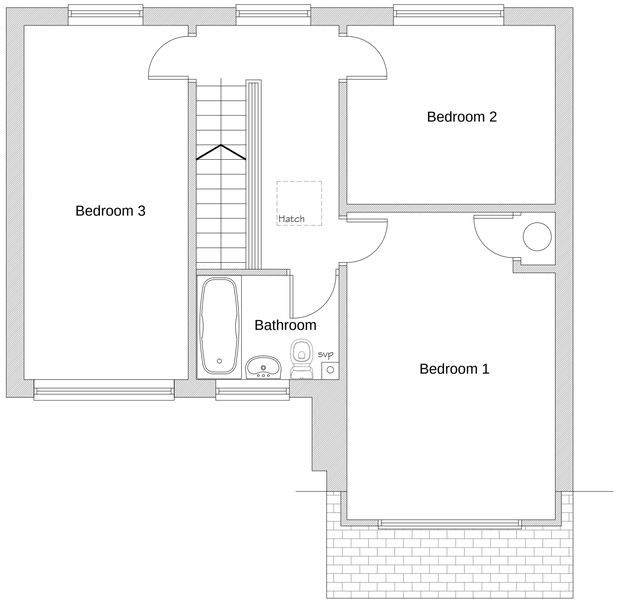


Existing First Floor Plan

1:50

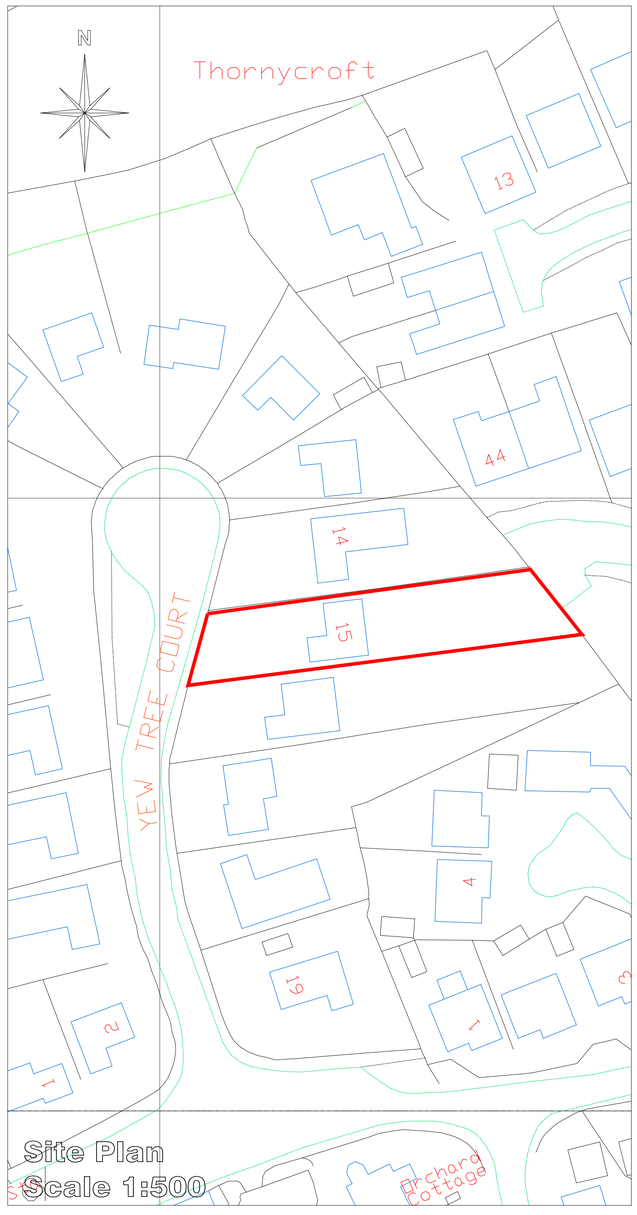

Site Plan Scale 1:500

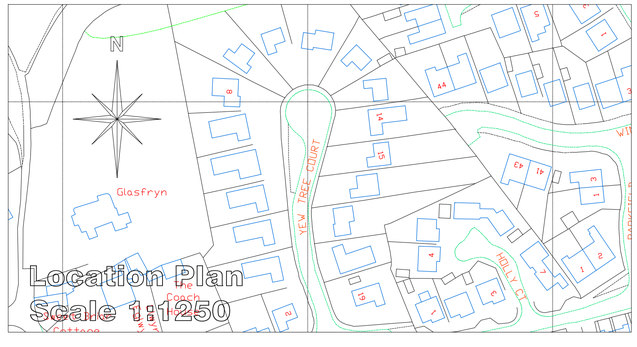

Location Plan Scale 1:1250

cad
CULLIS•ARCHITECTURAL•DESIGN
partner LABC

25 Sunningdale Close
Wrexham
North Wales
LL13 9QU

T 01978 264376
M 07791 480768
E ajones540@btinternet.com

Client: Mr & Mrs Postle.

Drawing Title: Existing Plans & Location Plan.

Job Title: Proposed Alterations to 15 Yew Tree Court, Gresford, Wrexham.

Date:	Scale:	Rev:	Drg No:
Sept 2024	1:500, 1:1250 & 1:50 at A1		PD301/01