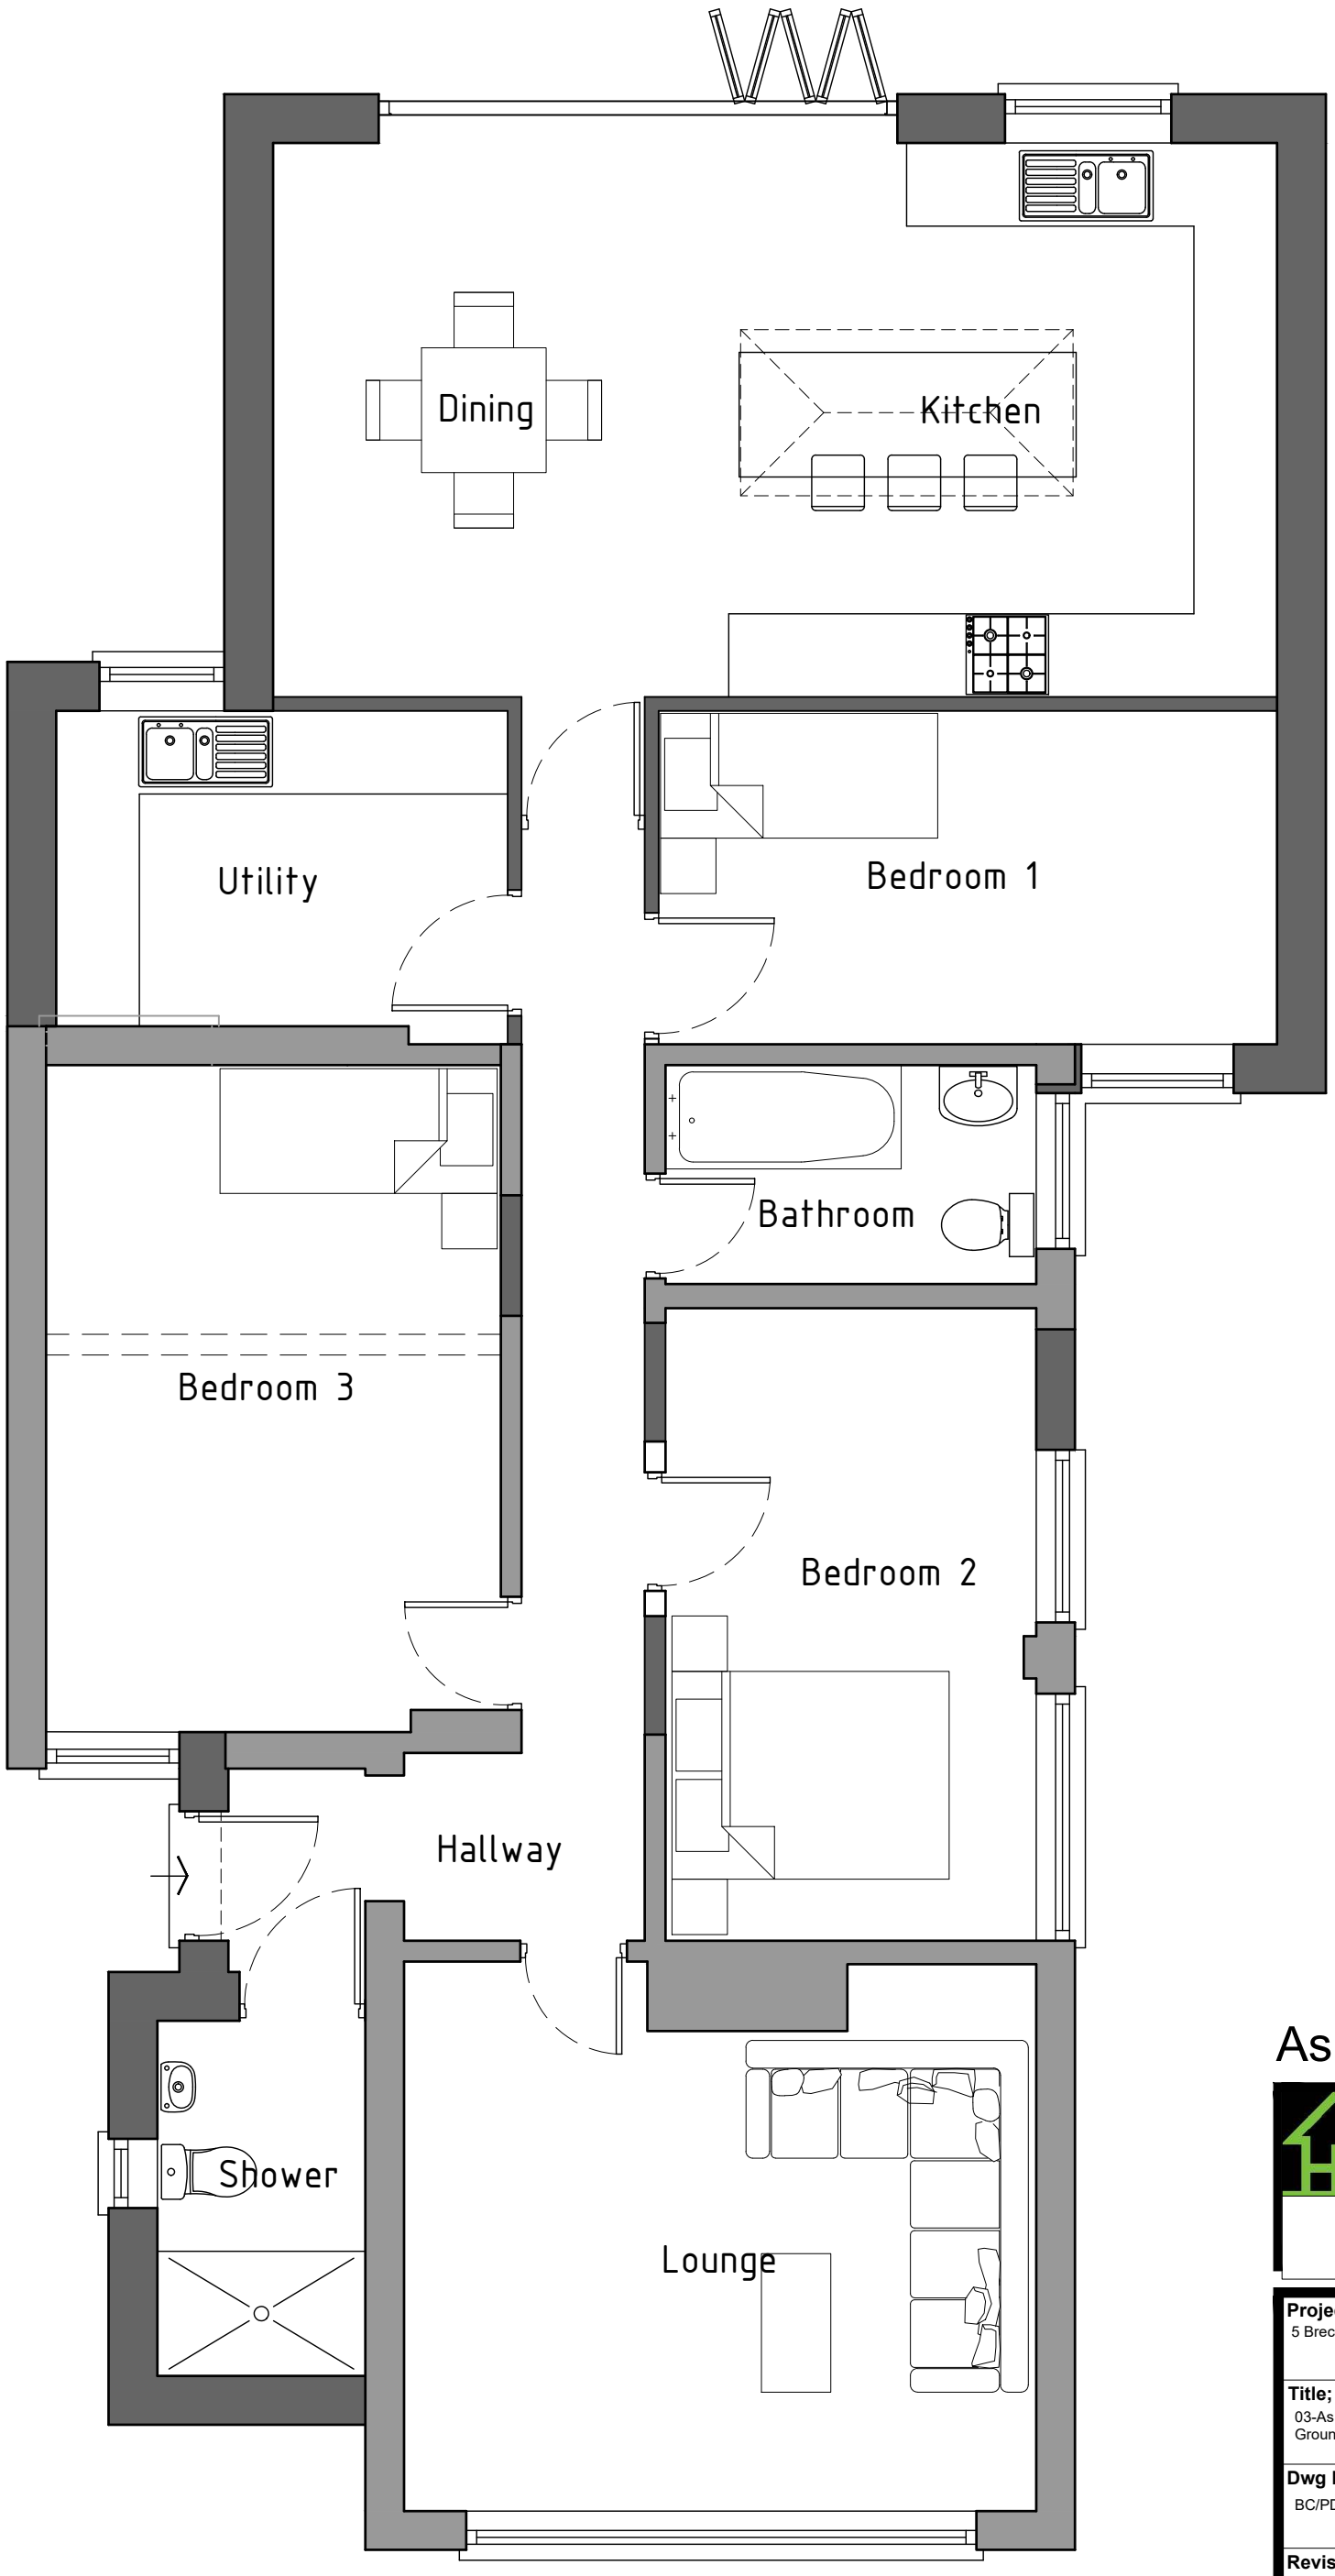


Ground floor plan 1:50

As Proposed

HDS ARCHITECTURAL SERVICES
HDS Architectural Services, The Foundry,
15 Yorke Street, Wrexham
LL13 8LW
Tel (01978) 345250
www.hdsarchitectural.co.uk

Project;
5 Brecon Close, Wrexham, LL12 7TL

Title;	**Scale (A3);**
03-As Proposed Ground Floor plan	1:50
Dwg No;	**Date;**
BC/PD/03	07.10.24

Revision;