
N

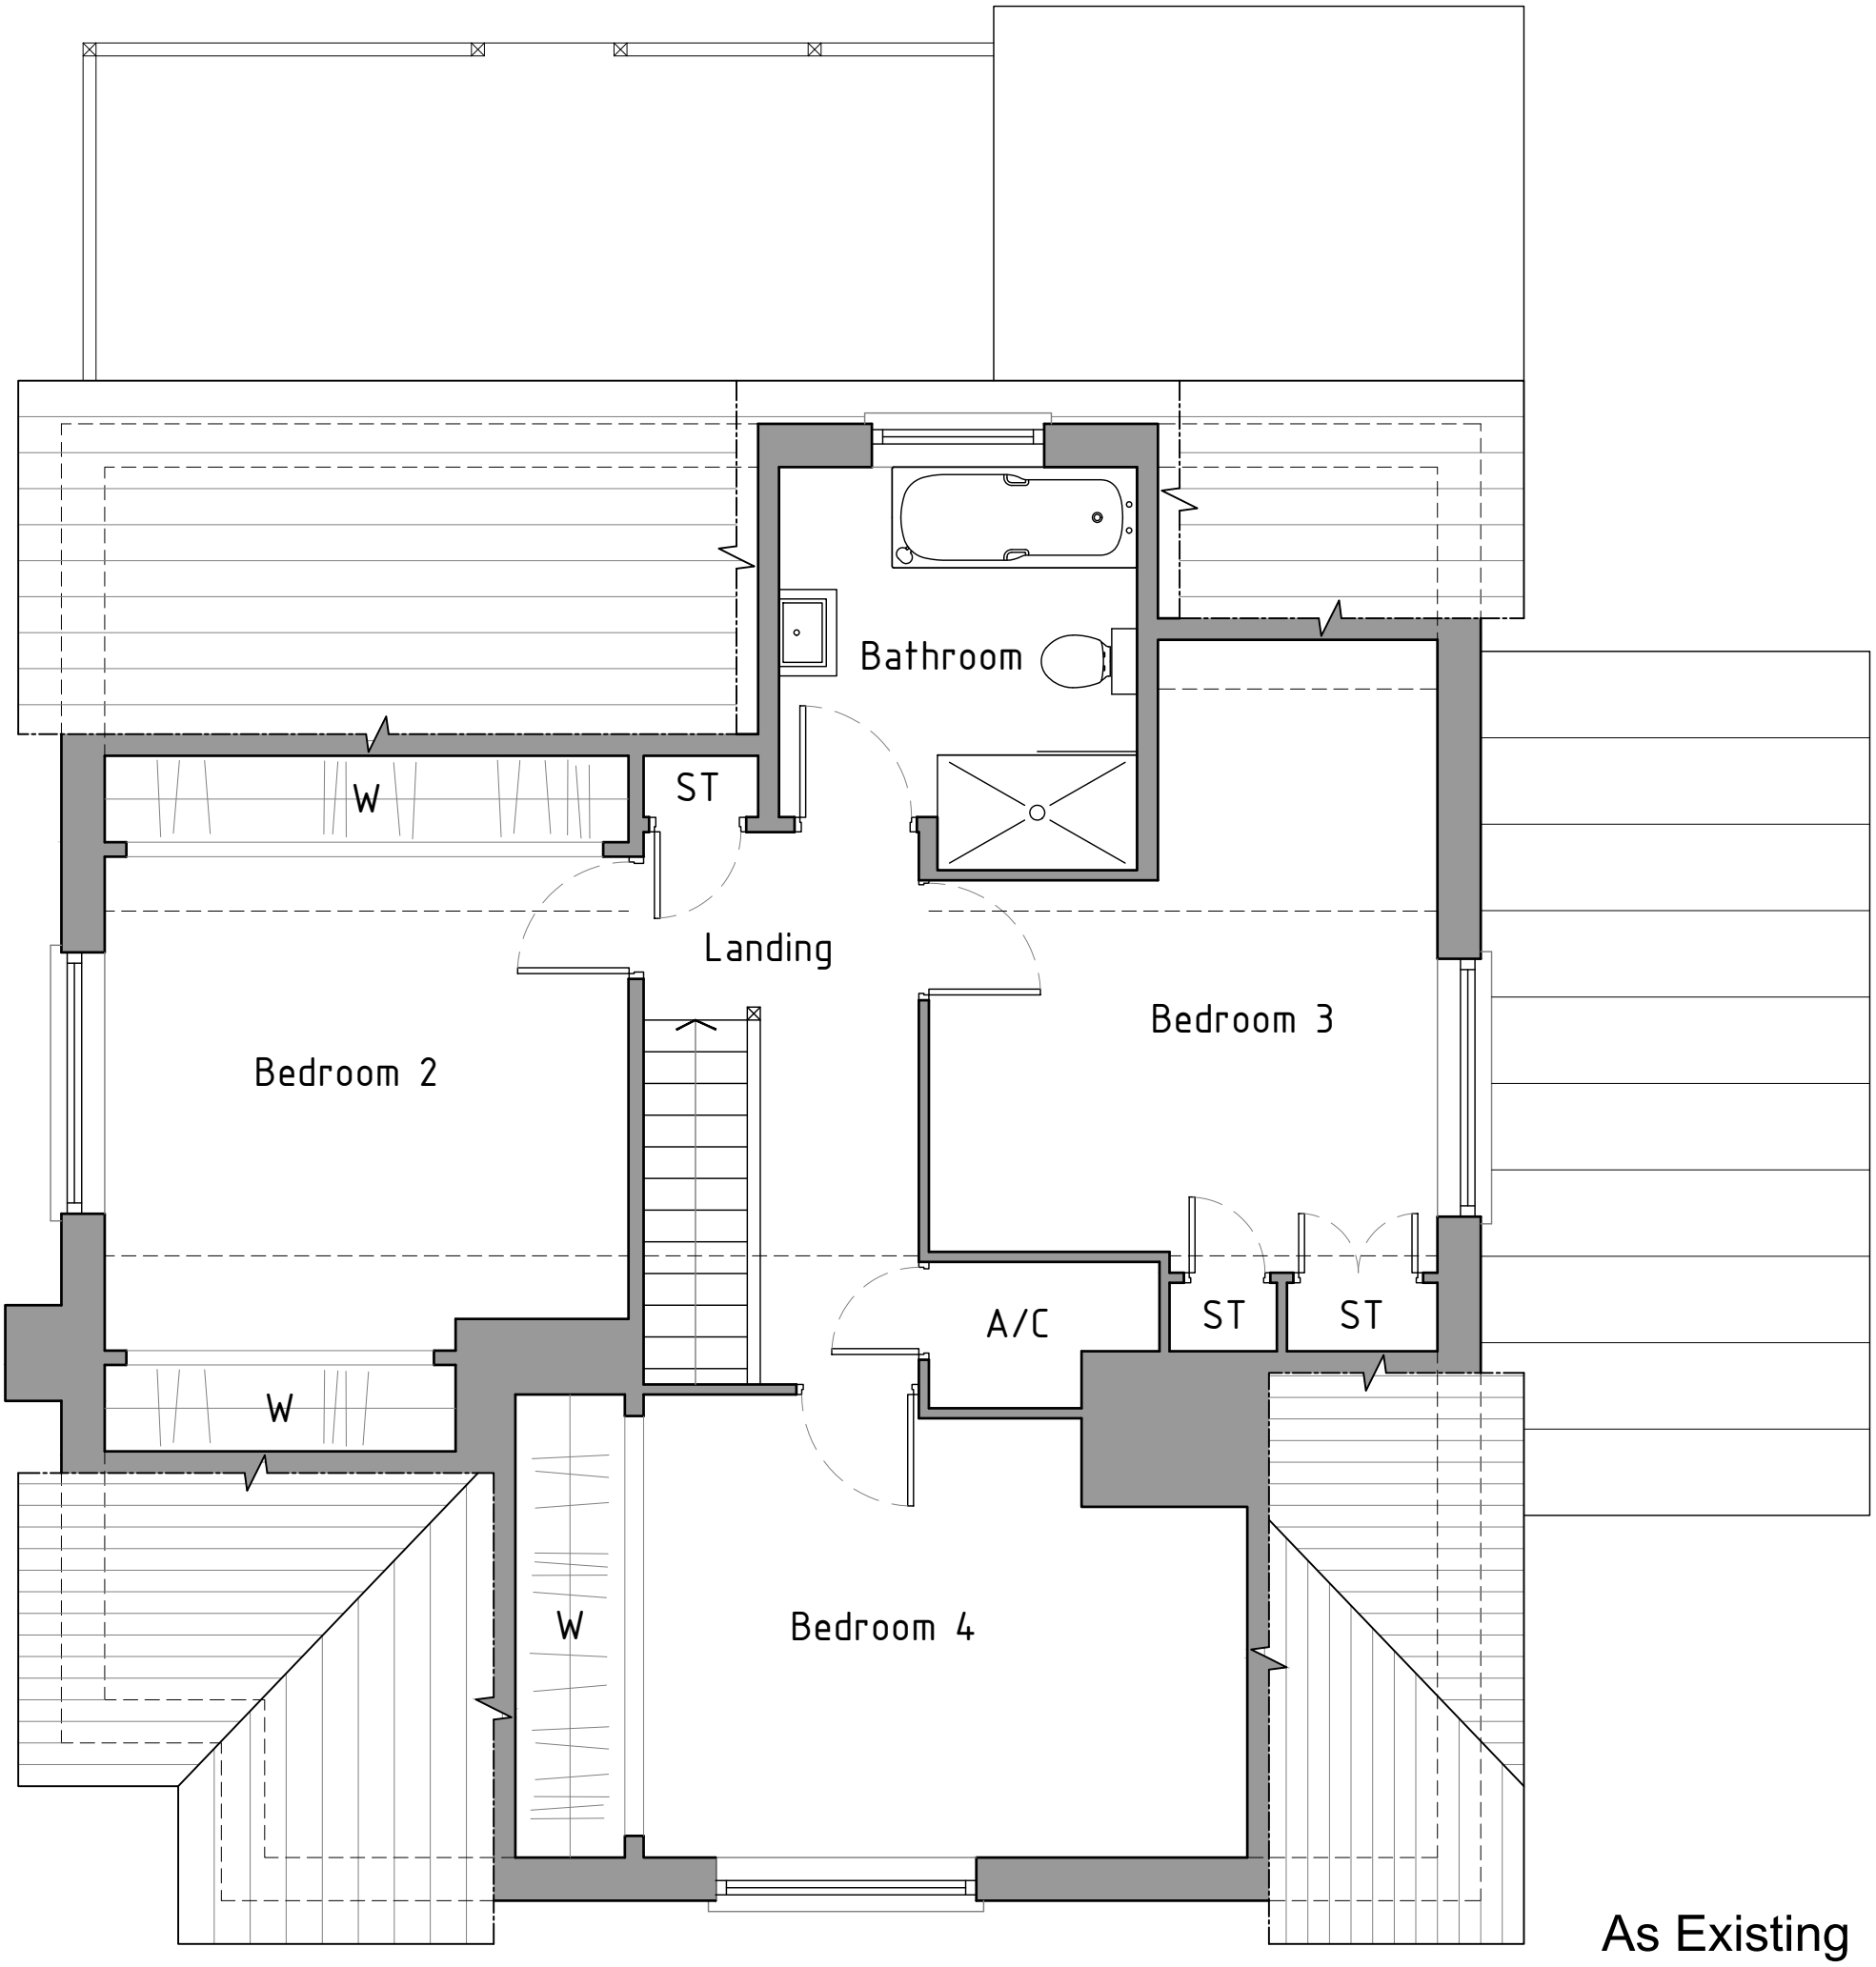

As Existing

HDS ARCHITECTURAL SERVICES
HDS Architectural Services, The Foundry,
15 Yorke Street, Wrexham
LL13 8LW
Tel (01978) 345250
www.hdsarchitectural.co.uk

Project;
Argoed, New Road, Glyn Ceiriog, Wrexham, LL20 7HN

Title;	**Scale (A3);**
02-As Existing First floor plan	1:50
Dwg No;	**Date;**
A/PD/02	03.10.24

Revision;

First floor plan 1:50