


P/2013/0870

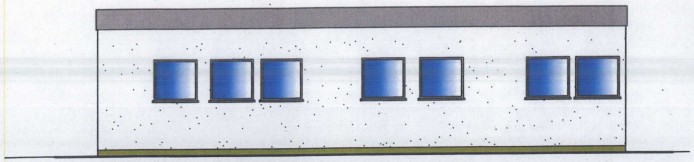

FRONT ELEVATION.

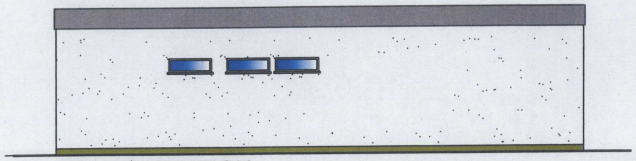


REAR ELEVATION

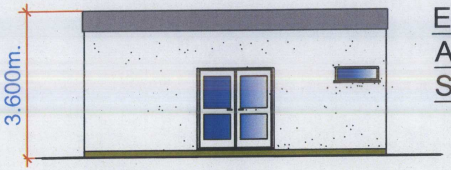



SIDE ELEVATION.


## ELEVATIONS AND PLAN SCALE 1:100

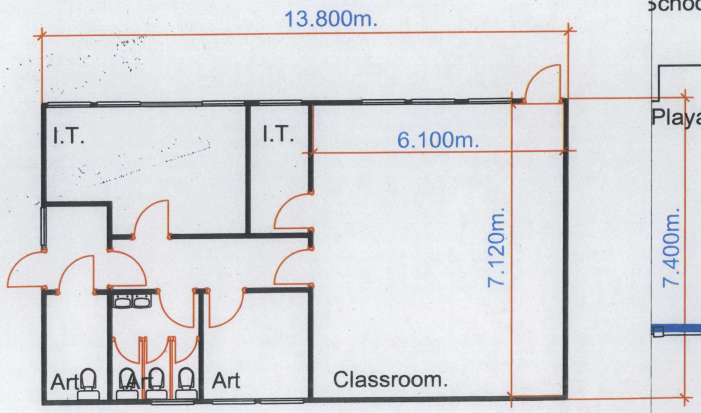


PLAN.

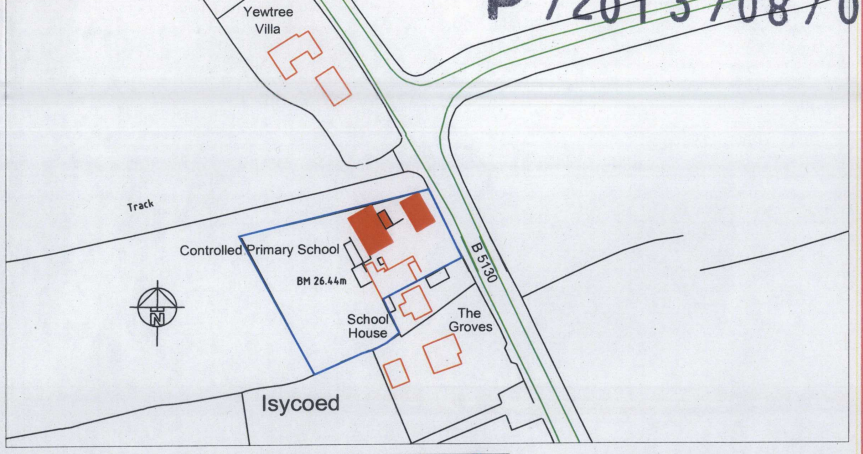


## LOCATION PLAN SCALE 1:1250

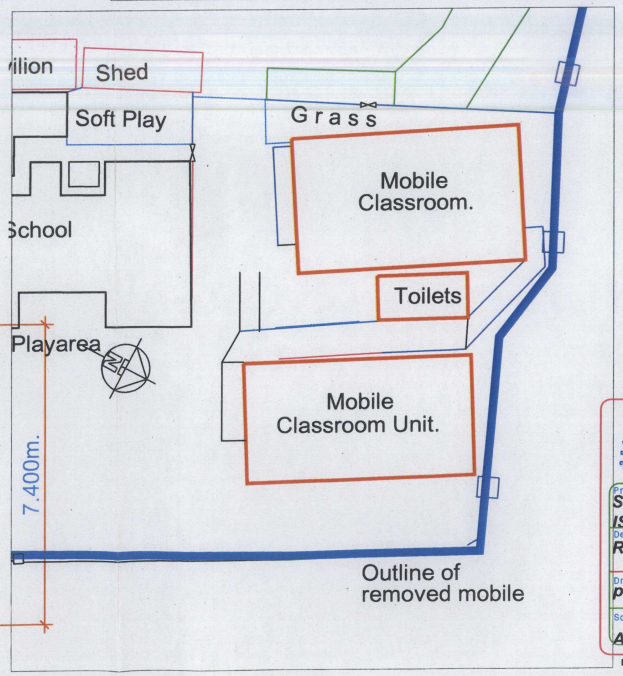


## SITE PLAN SCALE 1:1250

WREXHAM COUNTY BOROUGH COUNCIL
24 DEC 2013
PLANNING DEPARTMENT

WREXHAM COUNTY BOROUGH COUNCIL.
STEPHEN T. BAYLEY
HEAD OF ASSETS AND ECONOMIC DEVELOPMENT DEPARTMENT.
CROWN BUILDINGS, 31 CHESTER STREET,
WREXHAM. LL13 8BG.
Tel: (01978) 292067 Fax: (01978) 292445

Project:
**ST. PAUL'S VOL AIDED SCHOOL, ISYCOED, WREXHAM.**

Detail:
**Retention of Mobile Classroom Unit.**

| Drawn/Checked: | Date: | AutoCad File Ref: |
|---|---|---|
| p.e. | DEC. '13. | |
| Scale: | Project No: | Dwg No: Rev: |
| AS SHOWN. | MEJ/232/A001 | |

DO NOT SCALE THIS DRAWING