

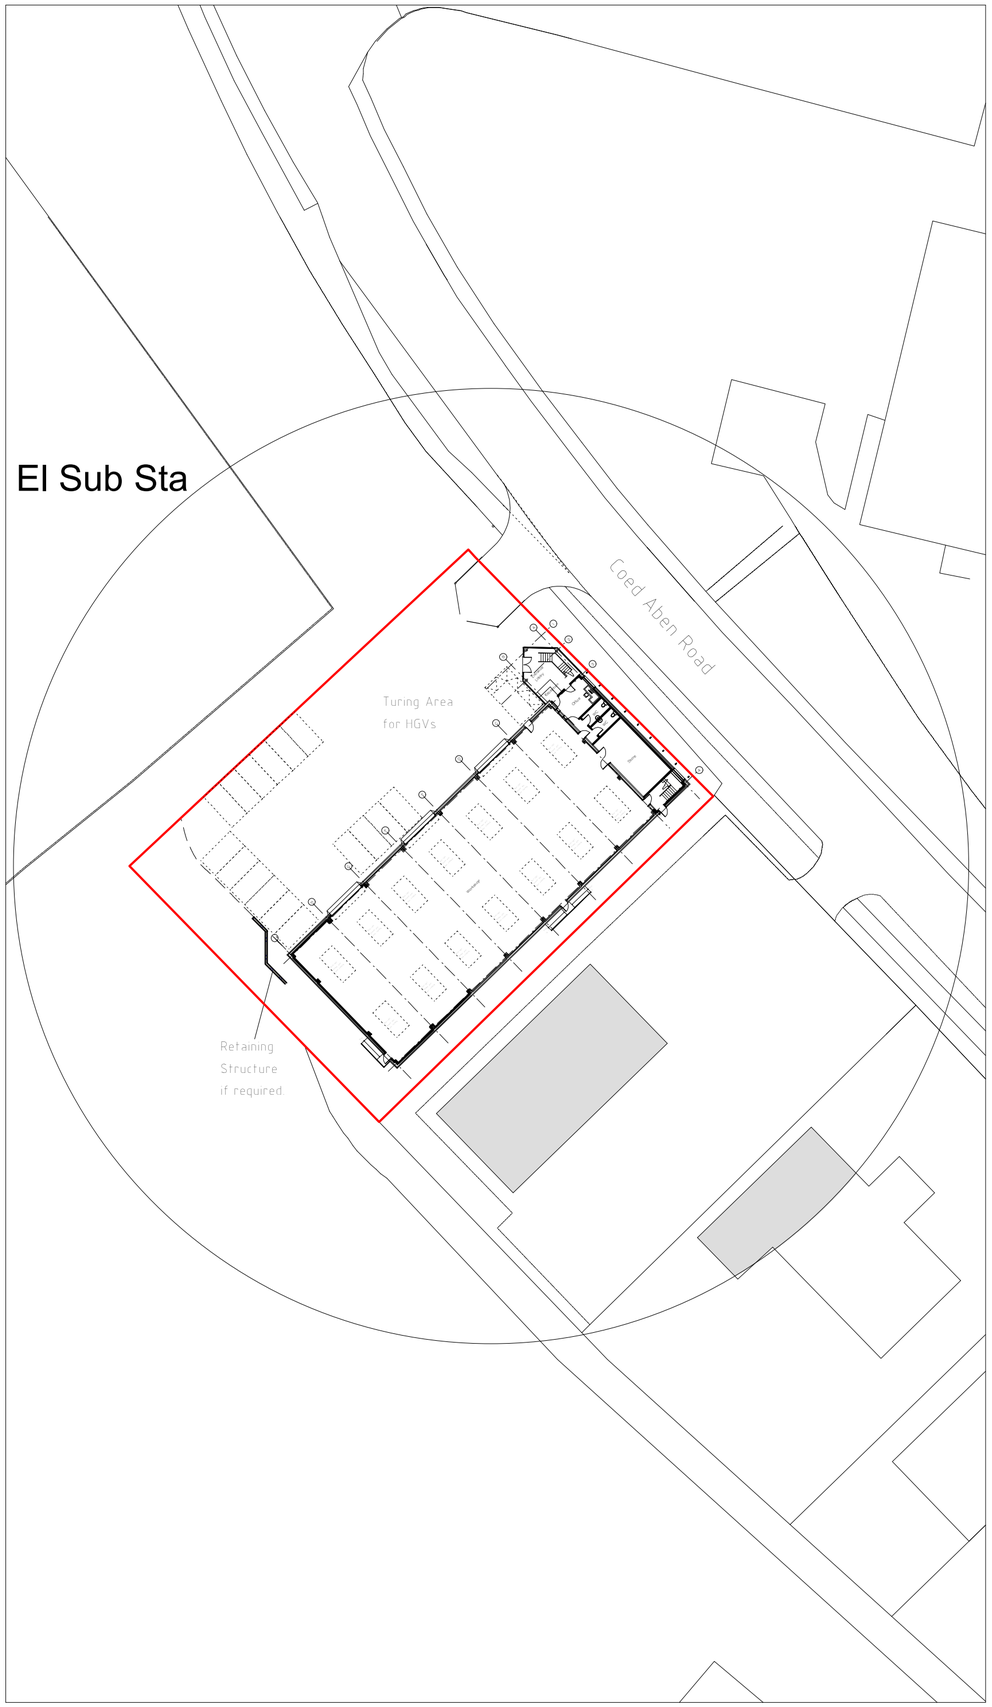


Site Plan 1:500

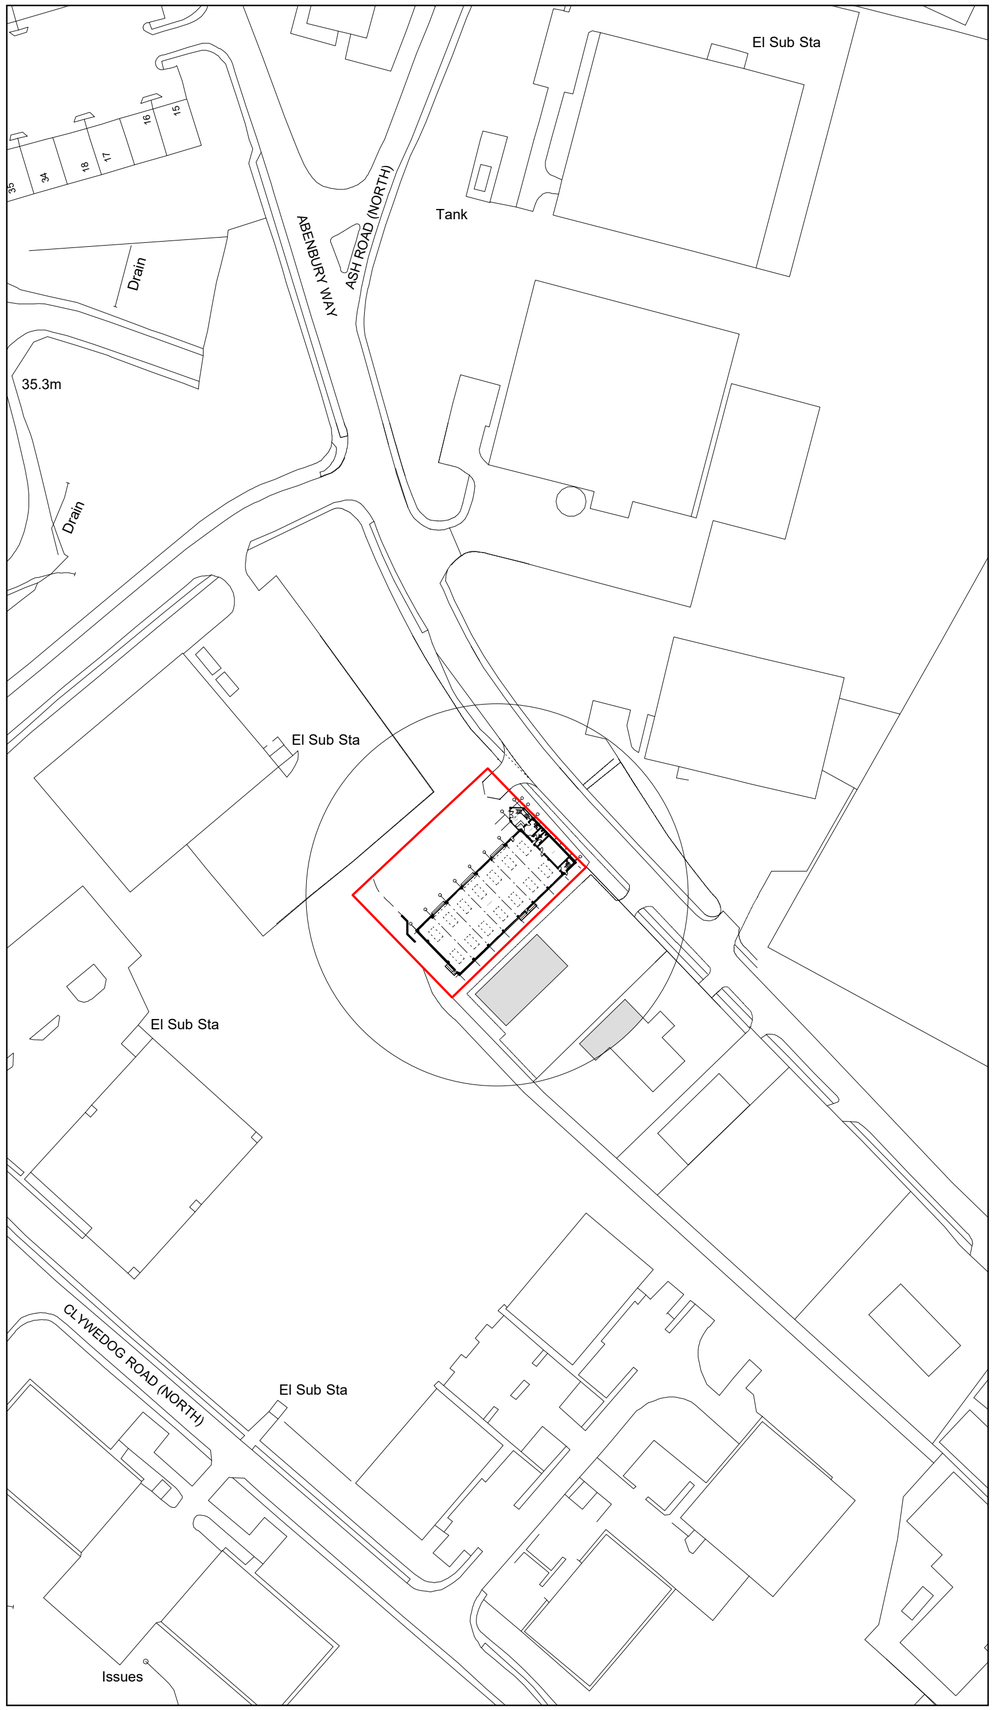

Location Plan 1:1250

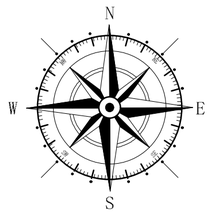

Key

Surrounding Buildings

Application Site

Rev	Date	Detail	Initial
A	10/24	Parking spaces indicated	DJE

Project:
Proposed Development at Land on Coed Aben Road, Wrexham Industrial Estate, Wrexham, LL13 9UH.

Title:	Scale: (A2)
Planning: Site & Location Plan	1:500 & 1:1250

Drawn By:	Date:
L. Fowles	June 2024

Drawing No:	Sheet:
P156/005	1 of 1

blueprint
architectural services

partner LABC

Office 3K4,
Redwither Business Tower,
Wrexham. LL13 9XT
Tel: 01978 356500
www.blueprintarchitectural.com

© copyright all rights reserved