
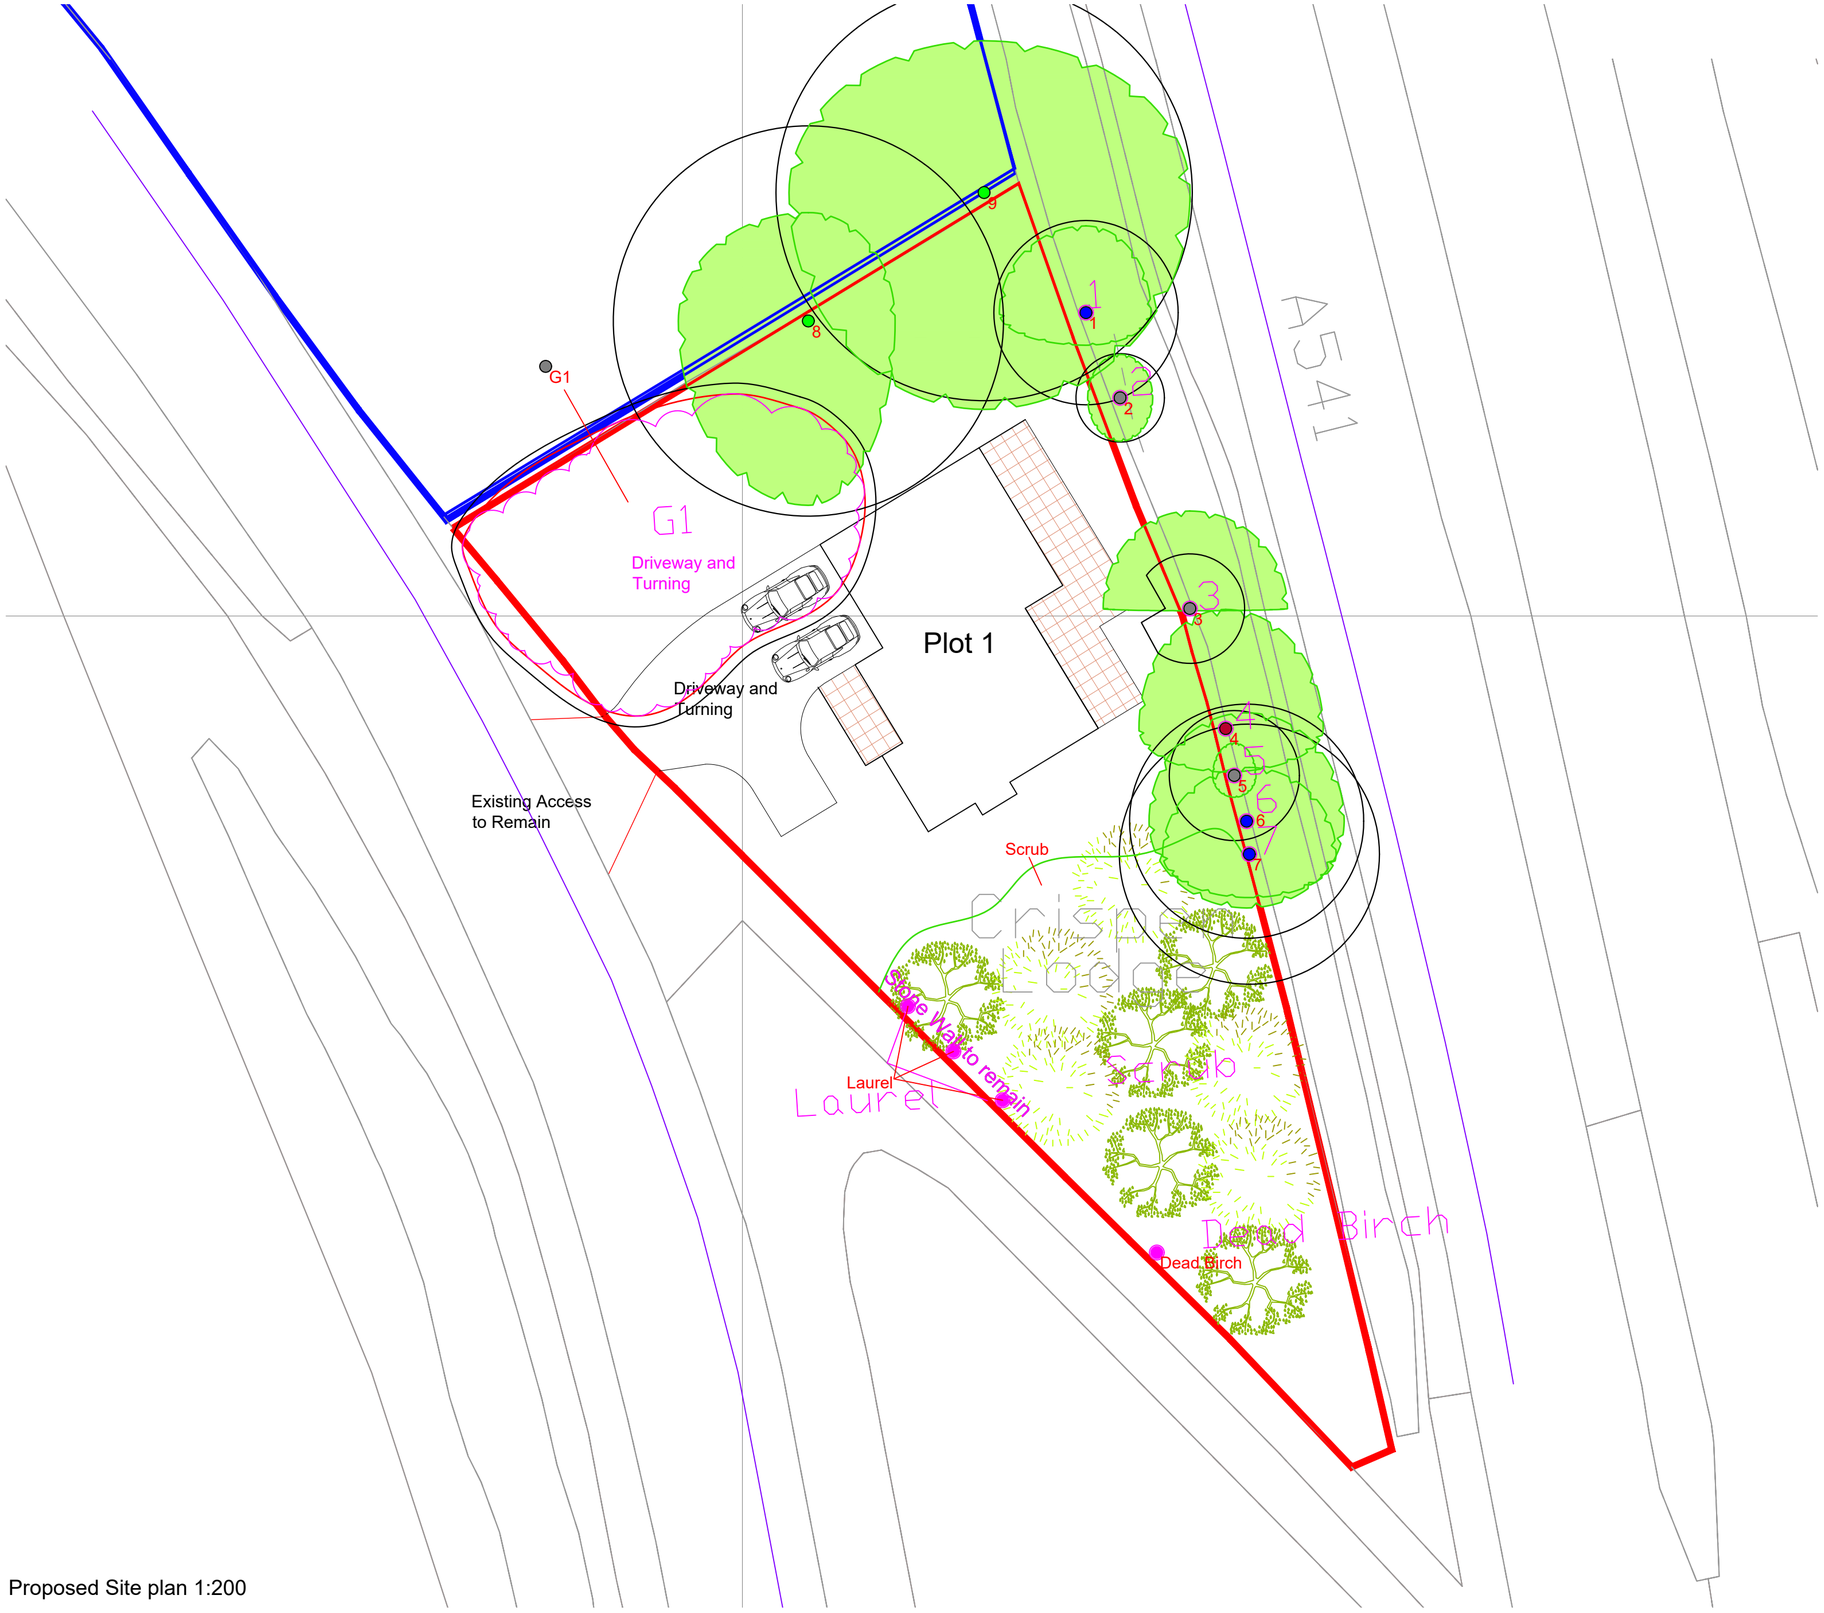


Proposed Site plan 1:200

1:200 1m 2m 4m 6m 8m 10m 12m 14m 16m 18m 20m

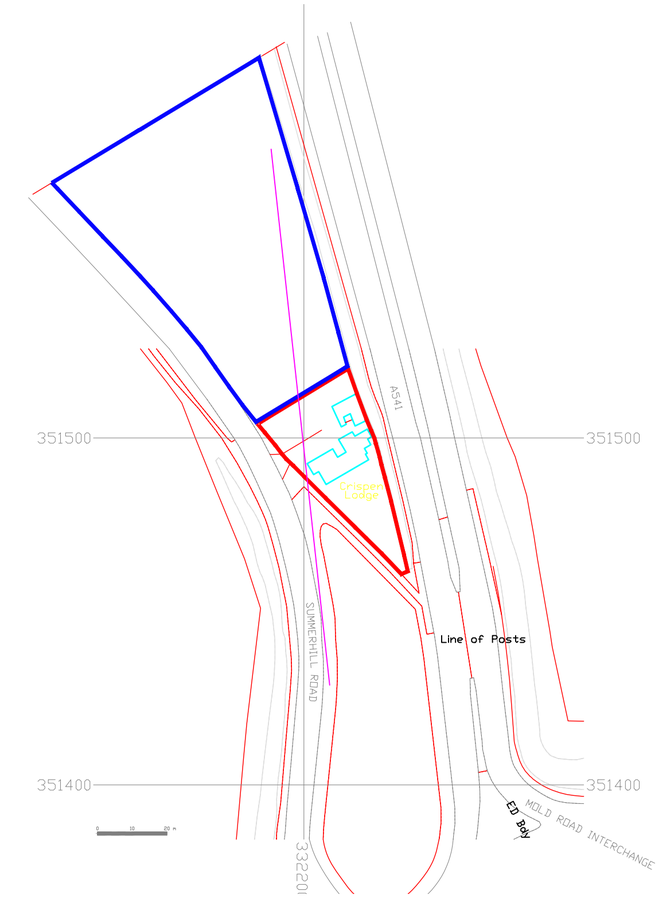

Site location plan 1:1250

1:1250 10m 20m 30m 40m 50m 60m 70m 80m 90m 100m

N

HDS ARCHITECTURAL SERVICES
HDS Architectural Services, The Foundry,
15 Yorke Street, Wrexham
LL13 8LW
Tel (01978) 345250
www.hdsarchitectural.co.uk

Project; Crispen Lodge, Mold Road, Stansty, Wrexham, LL11 4YF	
Title; 01-Site location plan and Site Plan as Proposed	**Scale (A3);** 1:200/1250
Dwg No; CL/PD/02	**Date;** 08.07.24
Revision;	

©Crown Copyright and database rights 2021 OS 100047474