

Crown Copyright and database rights 2024
OS Licence no. 100019311

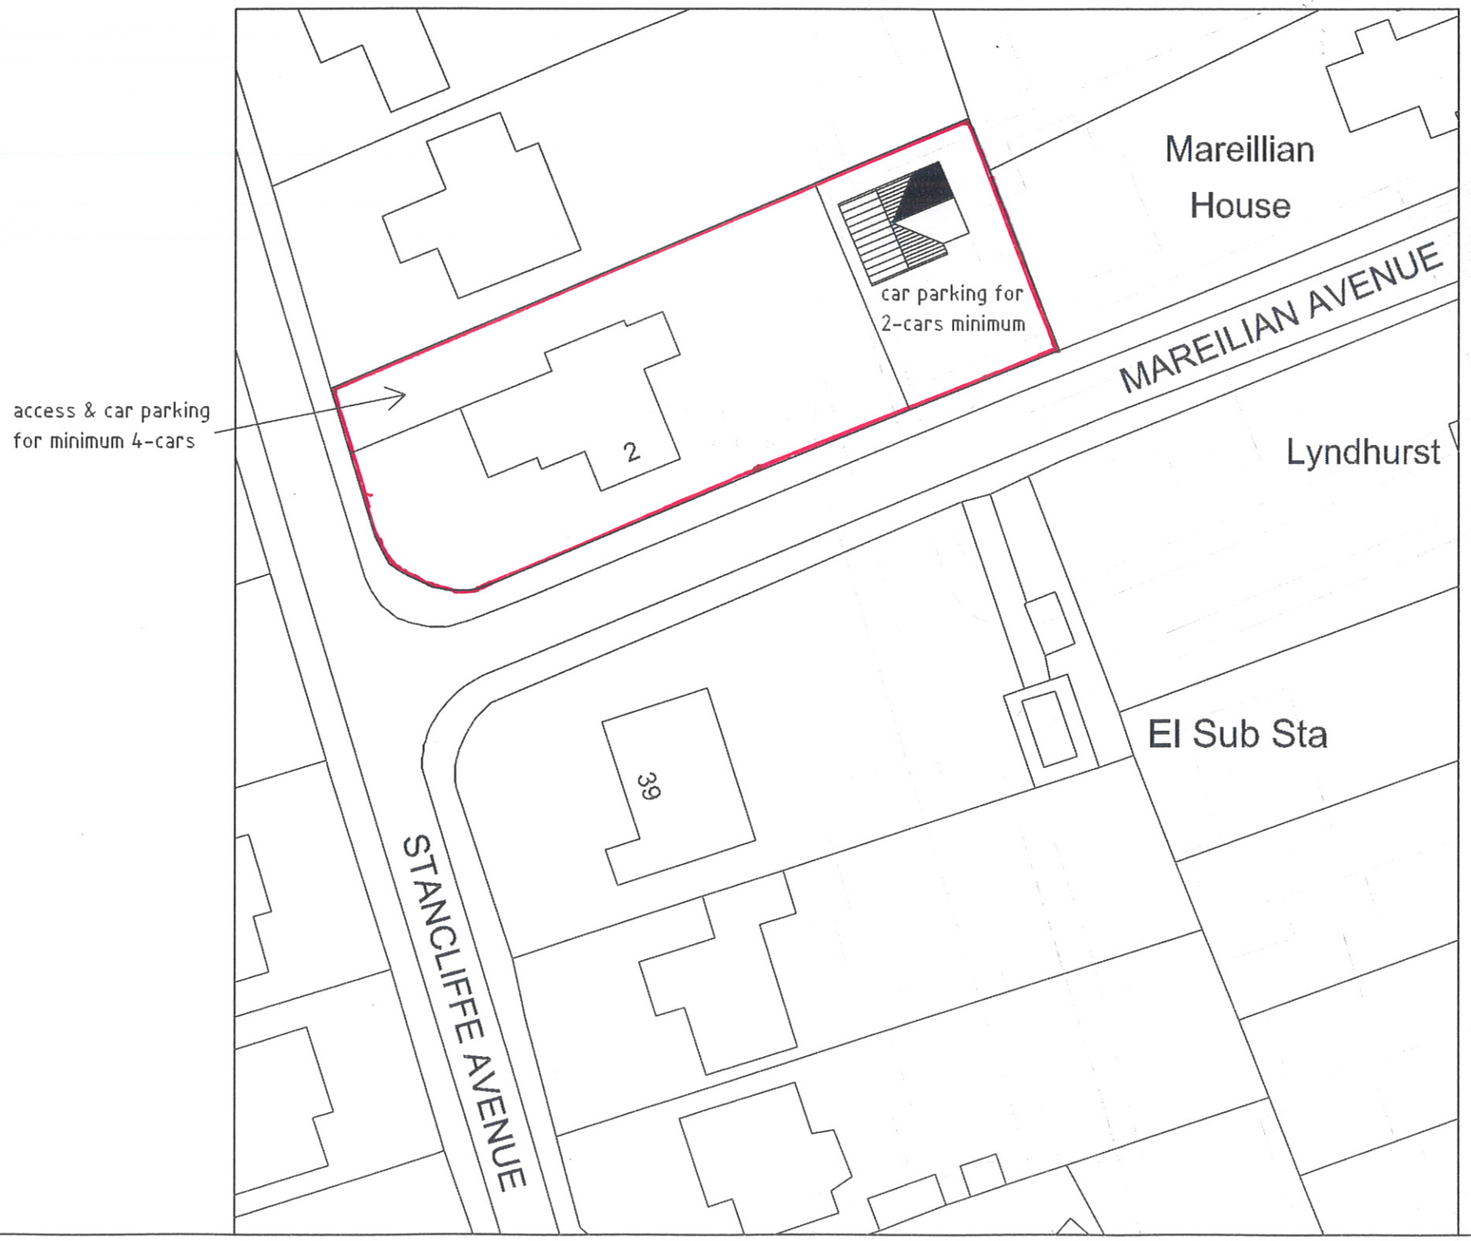

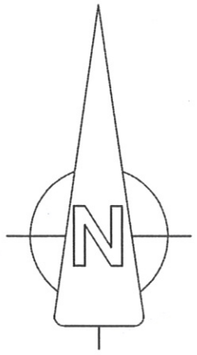

0 10 20 30 40 50 60

Metres at 1/500 scale

MICHAEL G BAYNTON & ASSOCIATES
12 LUDGATE AVENUE, KIDDERMINSTER
WORCS. DY11 6JP Tel. 01562 741838

CLIENT Mr & Mrs Hudson

PROJECT 2 Mareilian Avenue
Marford, Wrexham LL12 8LL

DESCRIPTION
Site Plan

DATE October 2024 *DRAWN BY:*
SCALE 1:500 A3 paper
DRAWING No. 3697–2 *REVISION:*