


Front Elevation

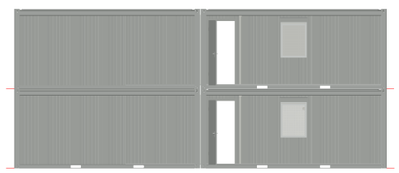

Left Elevation



Right Elevation



Back Elevation

NOTES:

- Furniture for illustration purposes only.
- Final lighting specification subject to unit allocation at the point of order.
- Draft drawing only, final specification to be determined upon design freeze.
- *Moduflex* - For a triple storey configuration, the 4 corners of the building must be bolted to adequate foundations as a minimum. Algeco will provide a suggested detail and a bracket system upon request, but the bolt/anchoring specification is strictly the client's responsibility.
- Algeco are members of the Modular and Portable Building Association.
- *CTX* - Triple Storey and some Double Storey configurations require bracing walls.
- If more than one building is on this document it does not depict the layout on site.
- More information may be stored in the spec documents that are not placed on the layout.
- Where we supply a non-fire rated Building, you confirm that:
  - The proposed Building which we are supplying is by virtue of its intended use at the Site exempt from the Building Regulations as provided for by Schedule 2 of the Building Regulations 2010 or Schedule 1 of the Building (Scotland) Regulations 2004 and will not be used for or in connection with any alternative use; and
  - You have not identified and we have not been made aware of any significant fire risks on the Site. You are responsible for taking the specification of the non-fire rated Building into account within your fire risk assessment and construction phase plan for the Site to ensure that a non-fire rated Building is appropriate for your intended use.

CLIENT LAYOUT APPROVAL

Signature:

Name (Block Capitals):

Date:

NOTES:

General Notes:

- This drawing and any information or descriptive matter set hereon is the confidential property of Algeco and must not be disclosed, loaned, copied or used for manufacturing, tendering or any other purpose without the prior consent in writing of Algeco.
- Do not scale from this drawing, work to figured dimensions only.
- All dimensions are in millimetres.

algeco®

www.algeco.co.uk

Manor Drive, Peterborough. PE4 7AP
Tel: 01733 298600 – Fax: 01733 573534

Client:

The Kellogg Company


Location:

LL13 9UT

Bay No:	Storey:	
48	DS	CTX60
Drawn Date: 04/09/2024		1:200 @ A3
Drawn By: HE	Sheet Size: A3	Sheet Number: 1 of 1

Drawing Number: E2712C-E REVB

Rev:

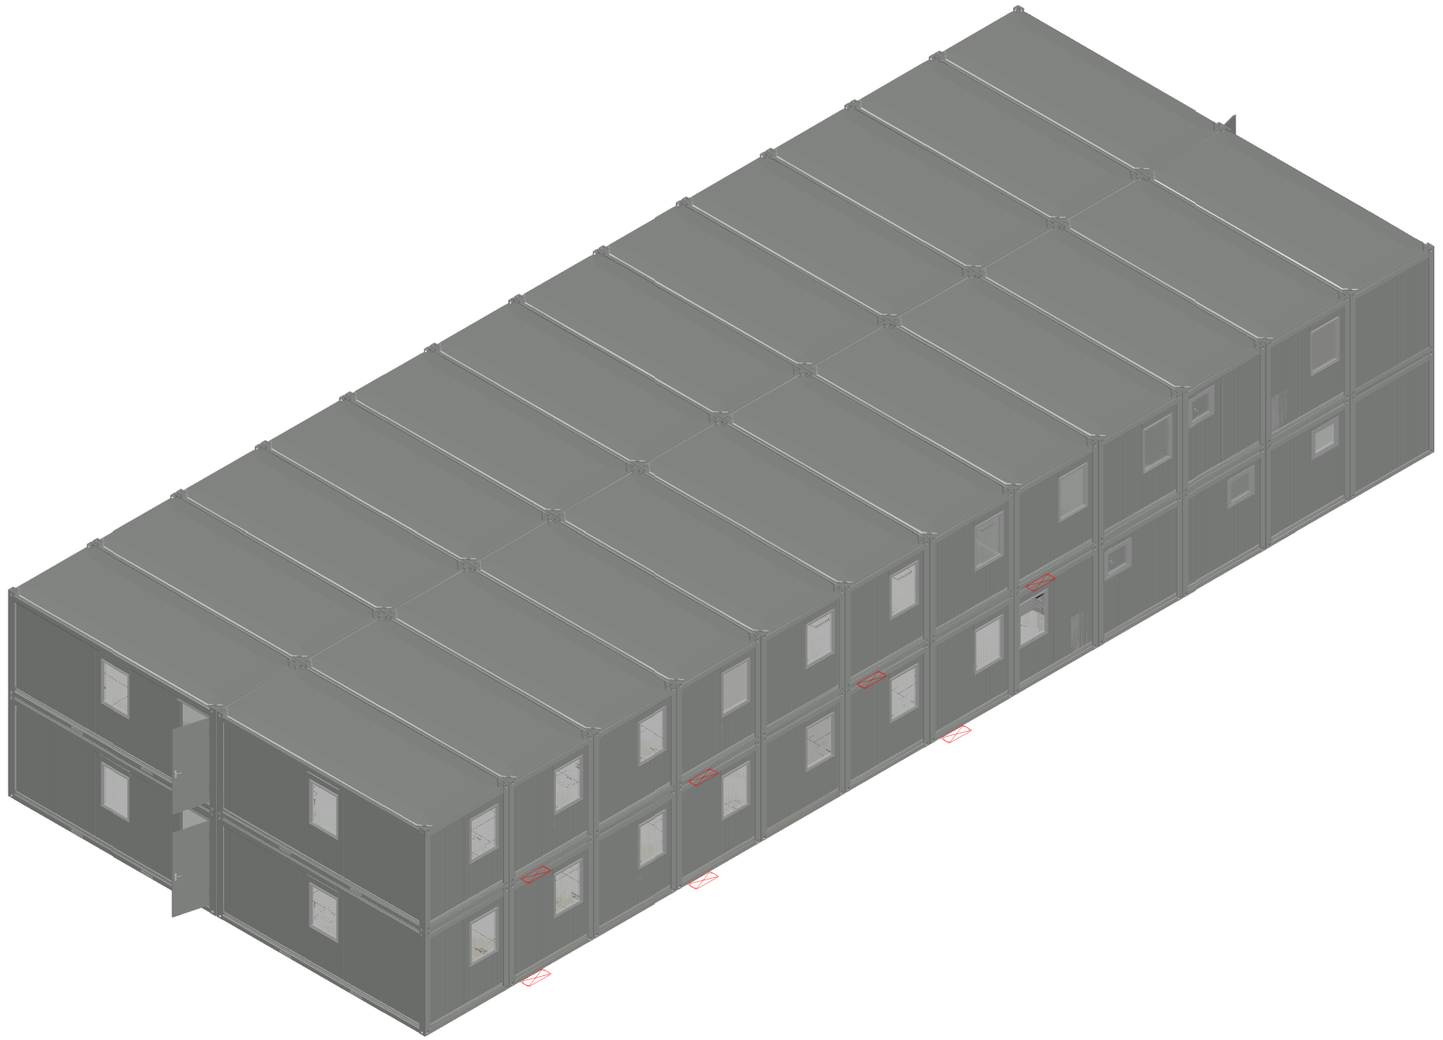

NOTES:

- Furniture for illustration purposes only.
- Final lighting specification subject to unit allocation at the point of order.
- Draft drawing only, final specification to be determined upon design freeze.
- *Moduflex* - For a triple storey configuration, the 4 corners of the building must be bolted to adequate foundations as a minimum. Algeco will provide a suggested detail and a bracket system upon request, but the bolt/anchoring specification is strictly the client's responsibility.
- Algeco are members of the Modular and Portable Building Association.
- *CTX* - Triple Storey and some Double Storey configurations require bracing walls.
- If more than one building is on this document it does not depict the layout on site.
- More information may be stored in the spec documents that are not placed on the layout.
- Where we supply a non-fire rated Building, you confirm that:
  - The proposed Building which we are supplying is by virtue of its intended use at the Site exempt from the Building Regulations as provided for by Schedule 2 of the Building Regulations 2010 or Schedule 1 of the Building (Scotland) Regulations 2004 and will not be used for or in connection with any alternative use; and
  - You have not identified and we have not been made aware of any significant fire risks on the Site. You are responsible for taking the specification of the non-fire rated Building into account within your fire risk assessment and construction phase plan for the Site to ensure that a non-fire rated Building is appropriate for your intended use.

CLIENT LAYOUT APPROVAL

Signature:

Name (Block Capitals):

Date:

NOTES:

General Notes:

- This drawing and any information or descriptive matter set hereon is the confidential property of Algeco and must not be disclosed, loaned, copied or used for manufacturing, tendering or any other purpose without the prior consent in writing of Algeco.
- Do not scale from this drawing, work to figured dimensions only.
- All dimensions are in millimetres.

algeco®

www.algeco.co.uk

Manor Drive, Peterborough. PE4 7AP
Tel: 01733 298600 – Fax: 01733 573534

Client:

The Kellogg Company

Location:

LL13 9UT

Bay No:	Storey:	
48	DS	CTX60
Drawn Date: 04/09/2024		1:200 @ A3
Drawn By: HE	Sheet Size: A3	Sheet Number: 1 of 1

Drawing Number: E2712C-E REVB

Rev: