
1. This drawing has been produced for the client for the project on the site shown. It was prepared for a purpose agreed with the client and will have a commensurate degree of accuracy.
2. This drawing is not intended for use by any other person or for any other purpose without express permissions.
3. Pace Architecture Limited accept no liability whatsoever if this drawing is used by any other person or for any other purpose.
4. Do not scale from this drawing. All measurements to be checked on site.
5. Report to the Architect any discprenacies or information requiring updated.
6. CDM (2015) - All designers have a duty to review, identify and circulate health and safety risks when apparent.
7. Under CDM (2015) Pace Architecture ltd assumes the role of 'Designer', unless otherwise appointed in writing by the client.
8. If in doubt ask.

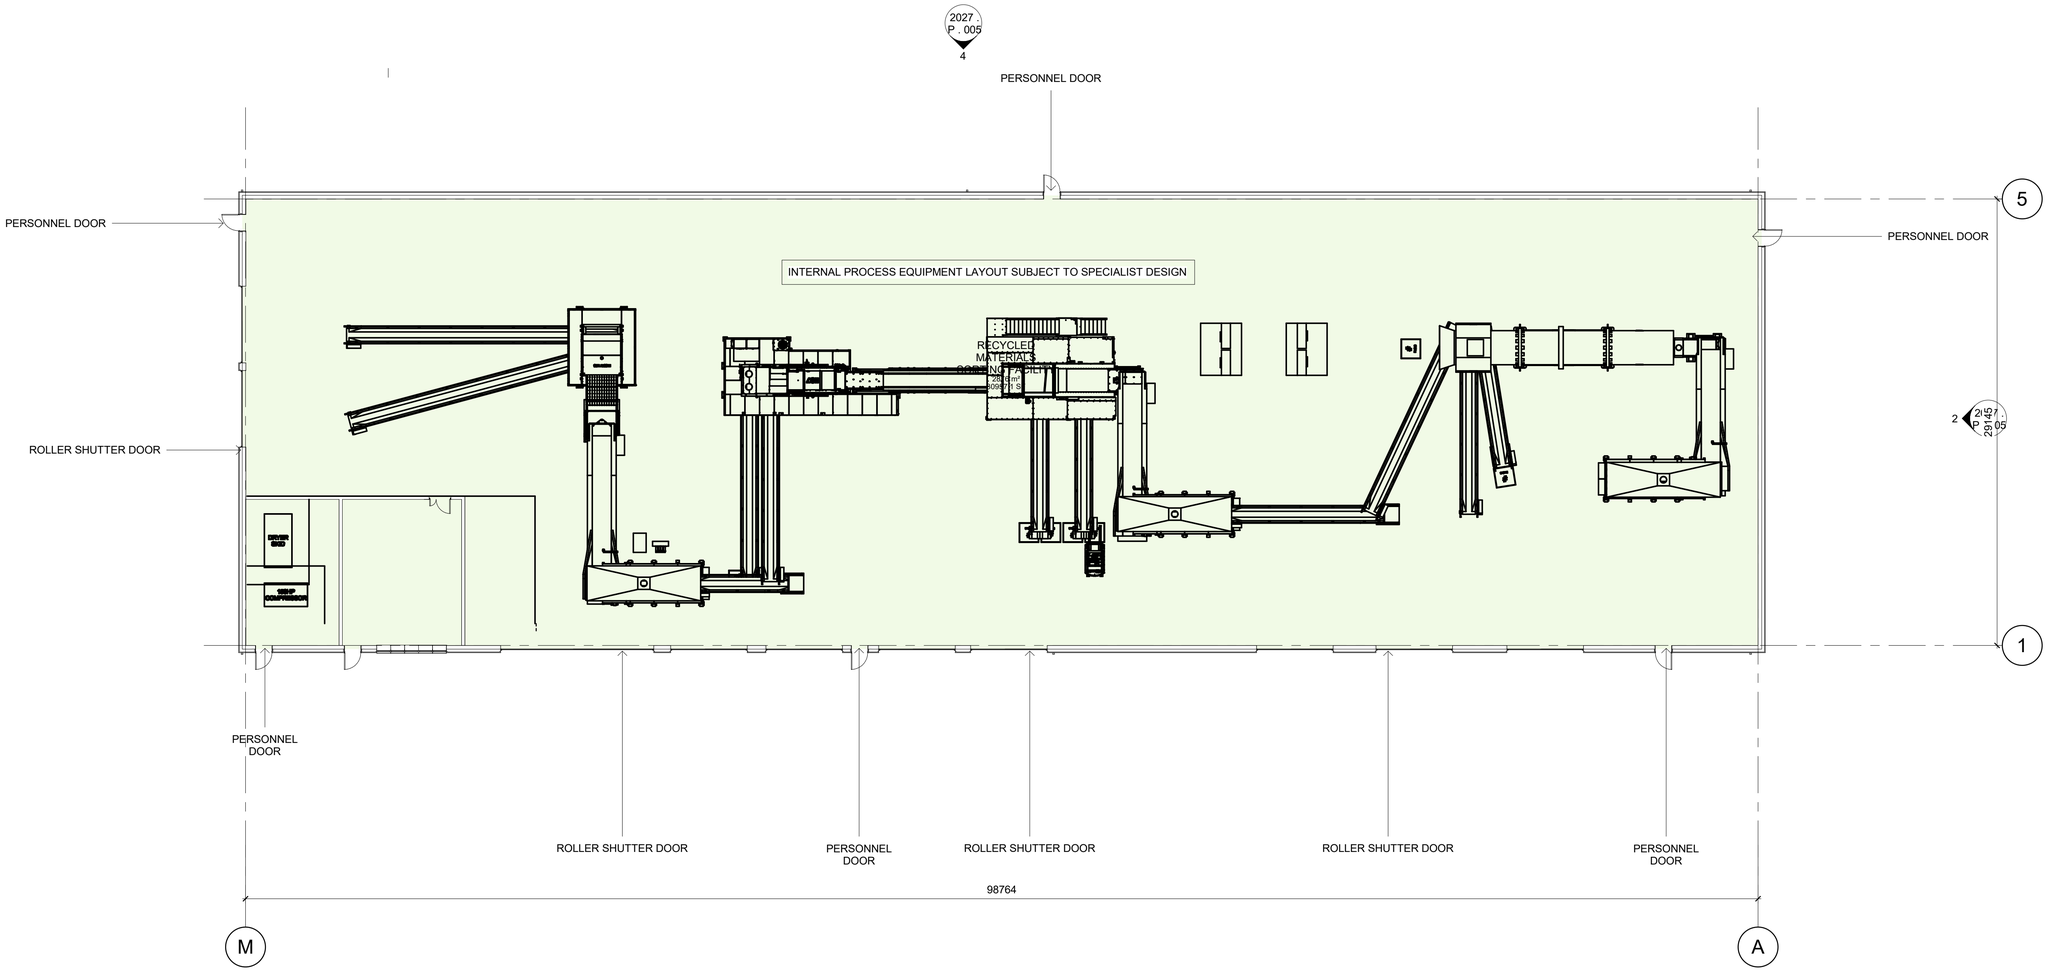

0 4 8 12 16 20
GRAPHIC SCALE: 1:200

Hydro

PURPOSE OF ISSUE
PLANNING

PACE | ARCHITECTURE
www.pace-architecture.co.uk

PROJECT
Re-Cycling Facility Expansion

ADDRESS
Bridge Road North, Wrexham Inustrial Estate

TITLE
Sorting Facility Floor Plan

CLIENT
Hydro Aluminium Deeside ltd.

DRAWN BY	CHECKED BY	DATE
nc	dm	11.10.24

SCALE (@ A1)	PROJECT NUMBER
1 : 200	2027

DRAWING NUMBER	REV
2027 . P . 004	

30/10/2024 08:48:13