

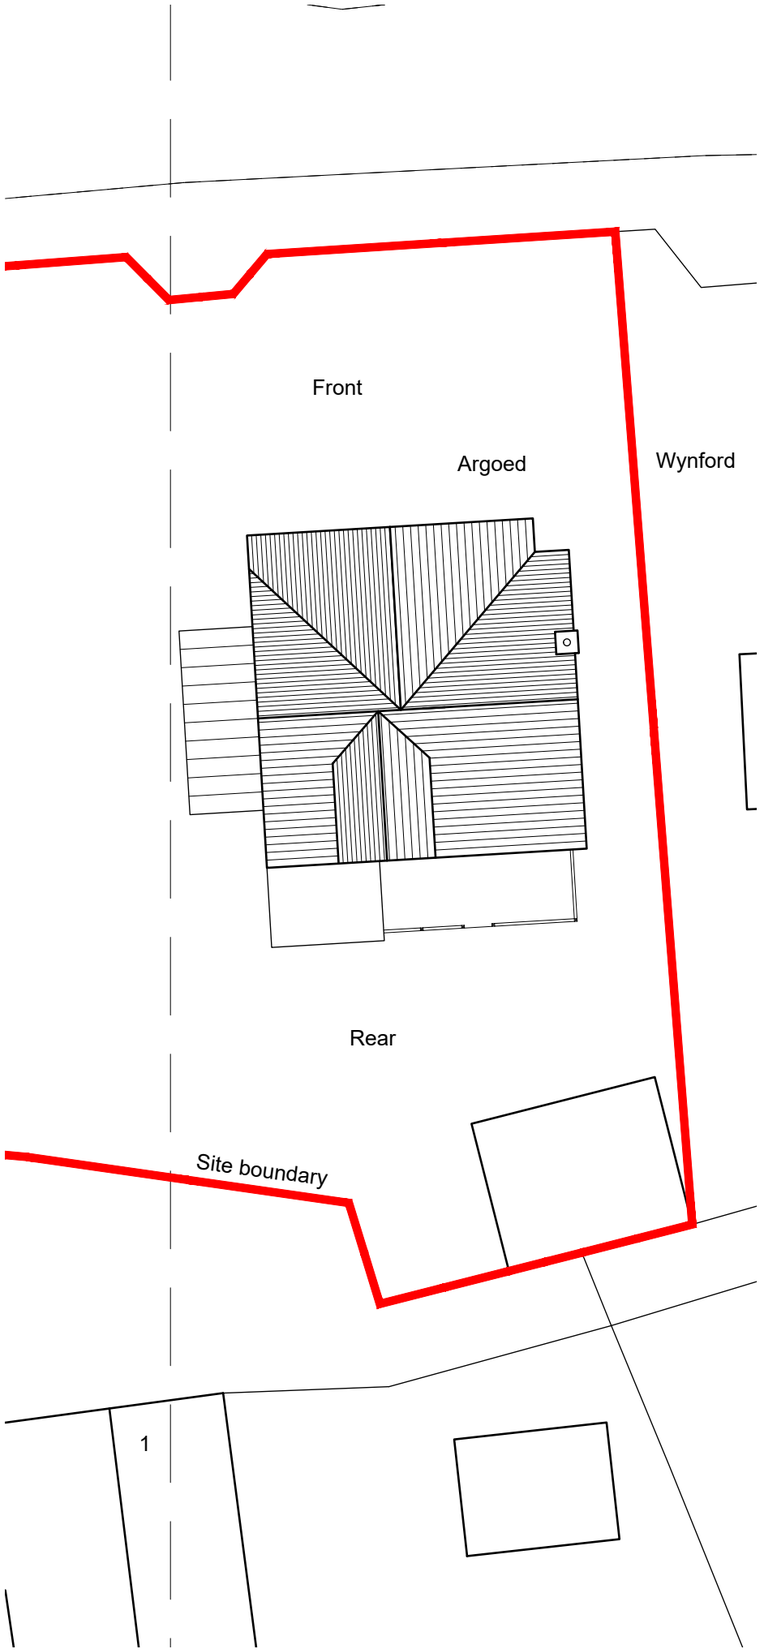


Existing Site plan 1:200

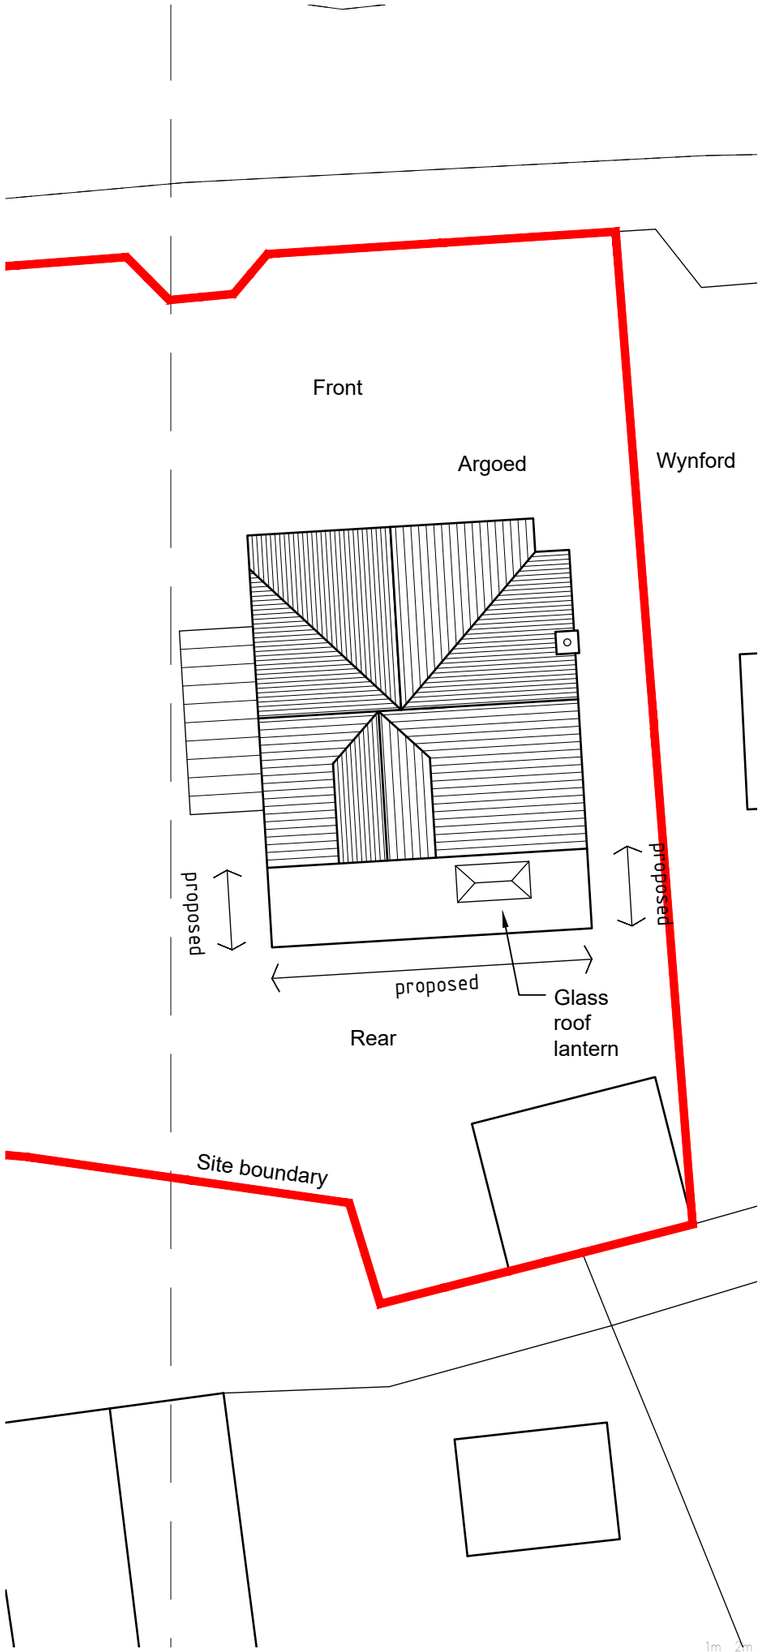

Proposed Site plan 1:200

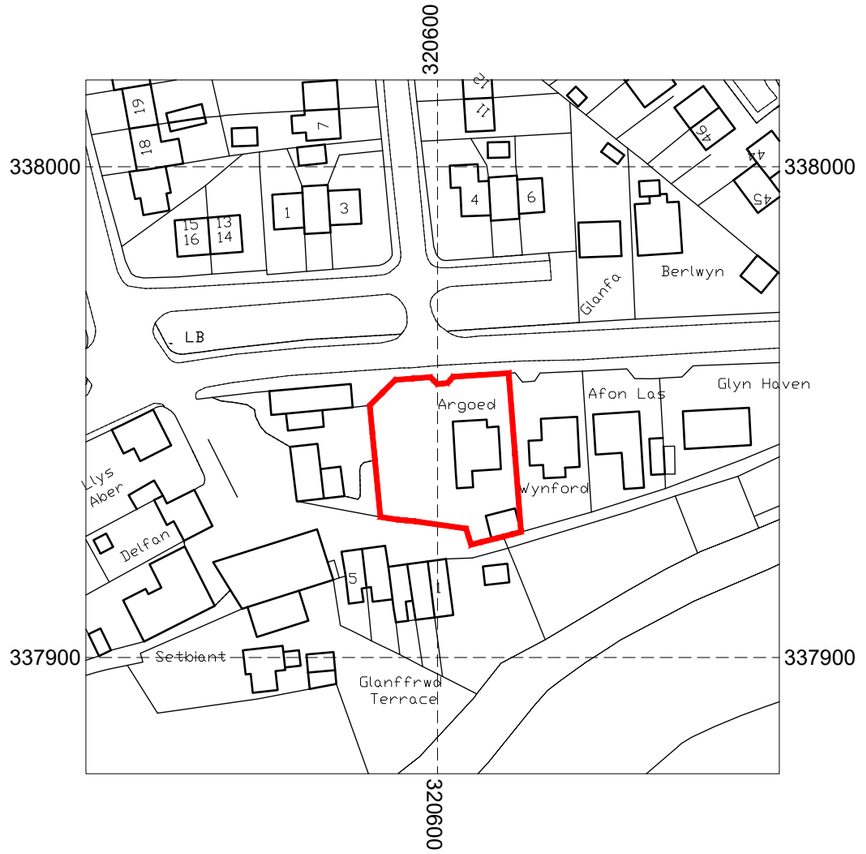

Site location plan 1:1250

1:1250 10m 20m 30m 40m 50m 60m 70m 80m 90m 100m

Legend

Site boundary

Other land in ownership

N

©Crown Copyright
and database rights
2021 OS 100047474

1:200 1m 2m 4m 6m 8m 10m 12m 14m 16m 18m 20m

HDS ARCHITECTURAL SERVICES
HDS Architectural Services, The Foundry,
15 Yorke Street, Wrexham
LL13 8LW
Tel (01978) 345250
www.hdsarchitectural.co.uk

Project; Argoed, New Road, Glyn Ceiriog, Wrexham, LL20 7HN	
Title; 07-Site location plan	**Scale (A3);** 1:200/1250
Dwg No; A/PD/07	**Date;** 30.10.24
Revision;	