
N

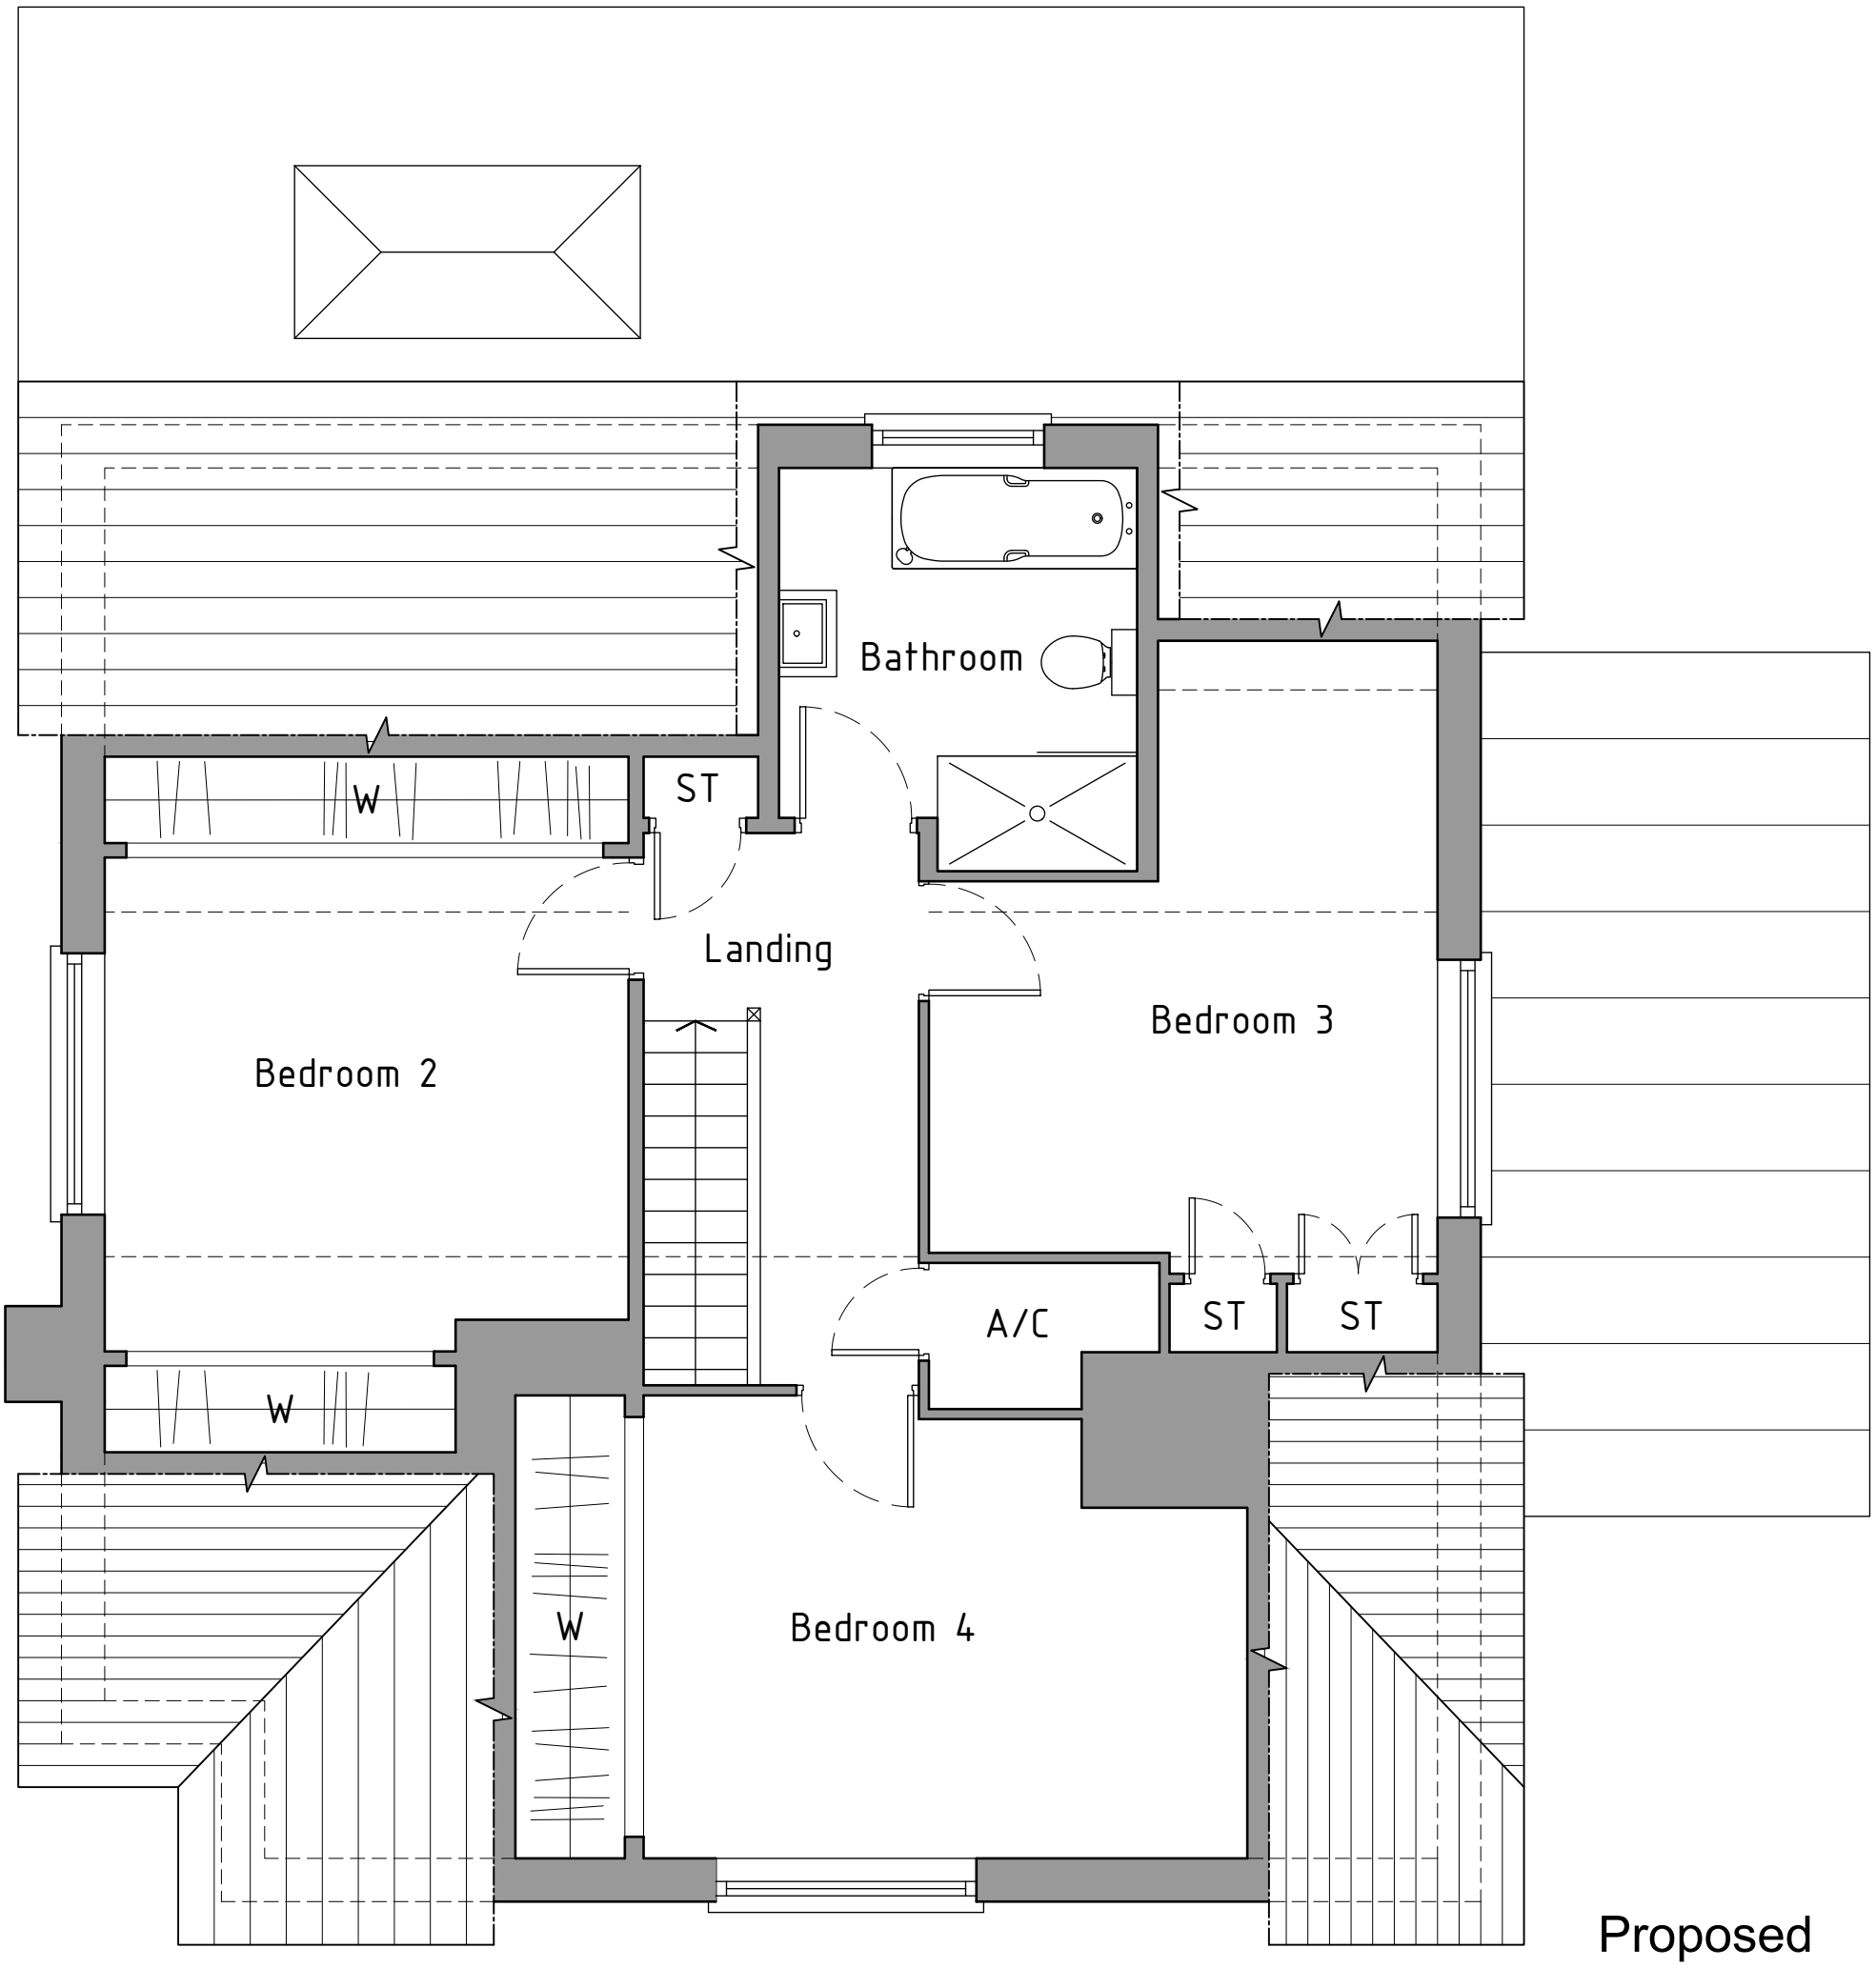


Proposed

HDS ARCHITECTURAL SERVICES
HDS Architectural Services, The Foundry,
15 Yorke Street, Wrexham
LL13 8LW
Tel (01978) 345250
www.hdsarchitectural.co.uk

**Project;**
Argoed, New Road, Glyn Ceiriog, Wrexham, LL20 7HN

| **Title;** | **Scale (A3);** |
|---|---|
| 05-Proposed First floor plan | 1:50 |
| **Dwg No;** | **Date;** |
| A/PD/05 | 31.10.24 |

**Revision;**

First floor plan 1:50