


P /2013 /0874

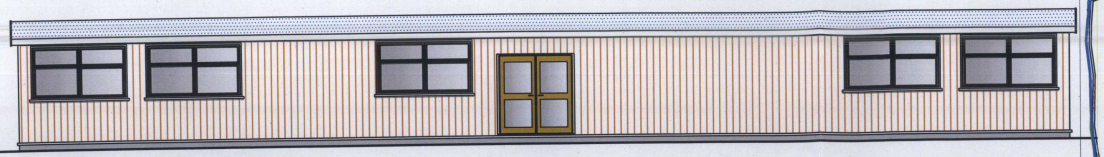

FRONT ELEVATION.

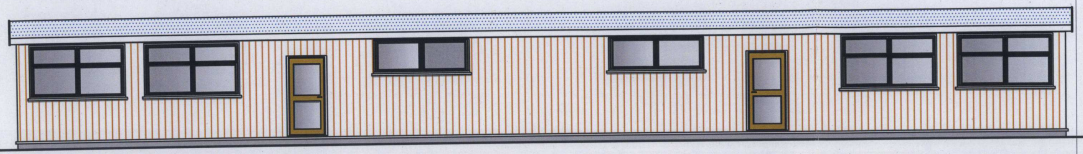


REAR ELEVATION.

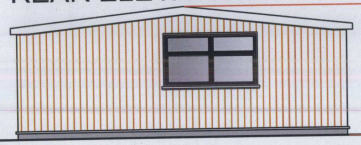


3.200m.

Elevations & Plan
Scale 1:100.


SIDE ELEVATION.

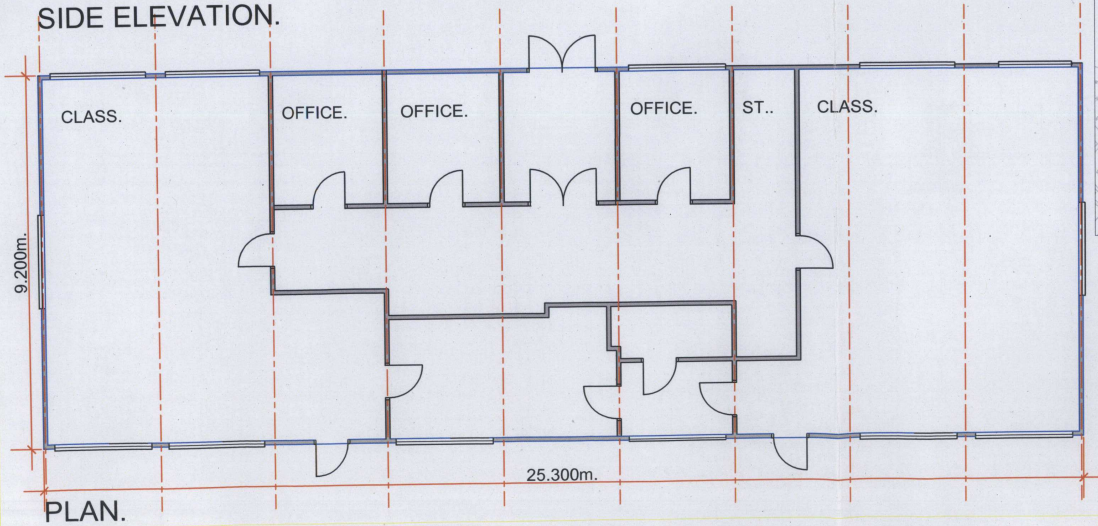

PLAN.

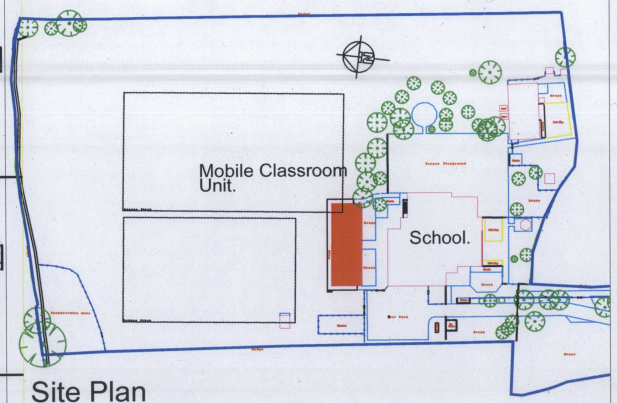

Site Plan
Scale 1:1250.

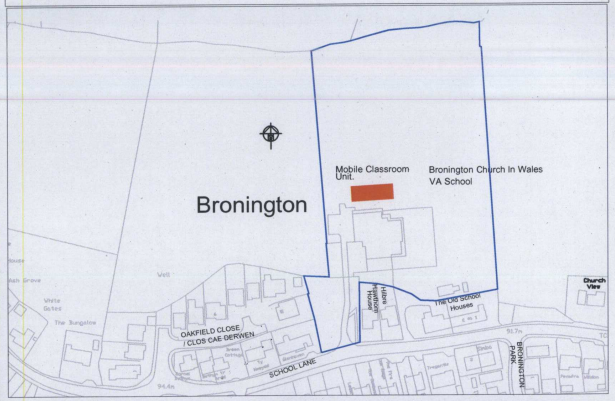

Location Plan
Scale 1:2500.

WREXHAM COUNTY BOROUGH COUNCIL.

STEPHEN T. BAYLEY
HEAD OF ASSETS AND ECONOMIC DEVELOPMENT DEPARTMENT.
CROWN BUILDINGS, 31 CHESTER STREET,
WREXHAM. LL13 8BG.
Tel: (01978) 292067 Fax: (01978) 292445

Project: Bronington V.P.School,Bronington.			
Detail: Mobile Classroom.			
Drawn/Checked:	Date: Dec.'2013.	AutoCad File Ref:	
Scale: As shown @A3.	Project No:	Dwg No:	Rev: