
V 1.8

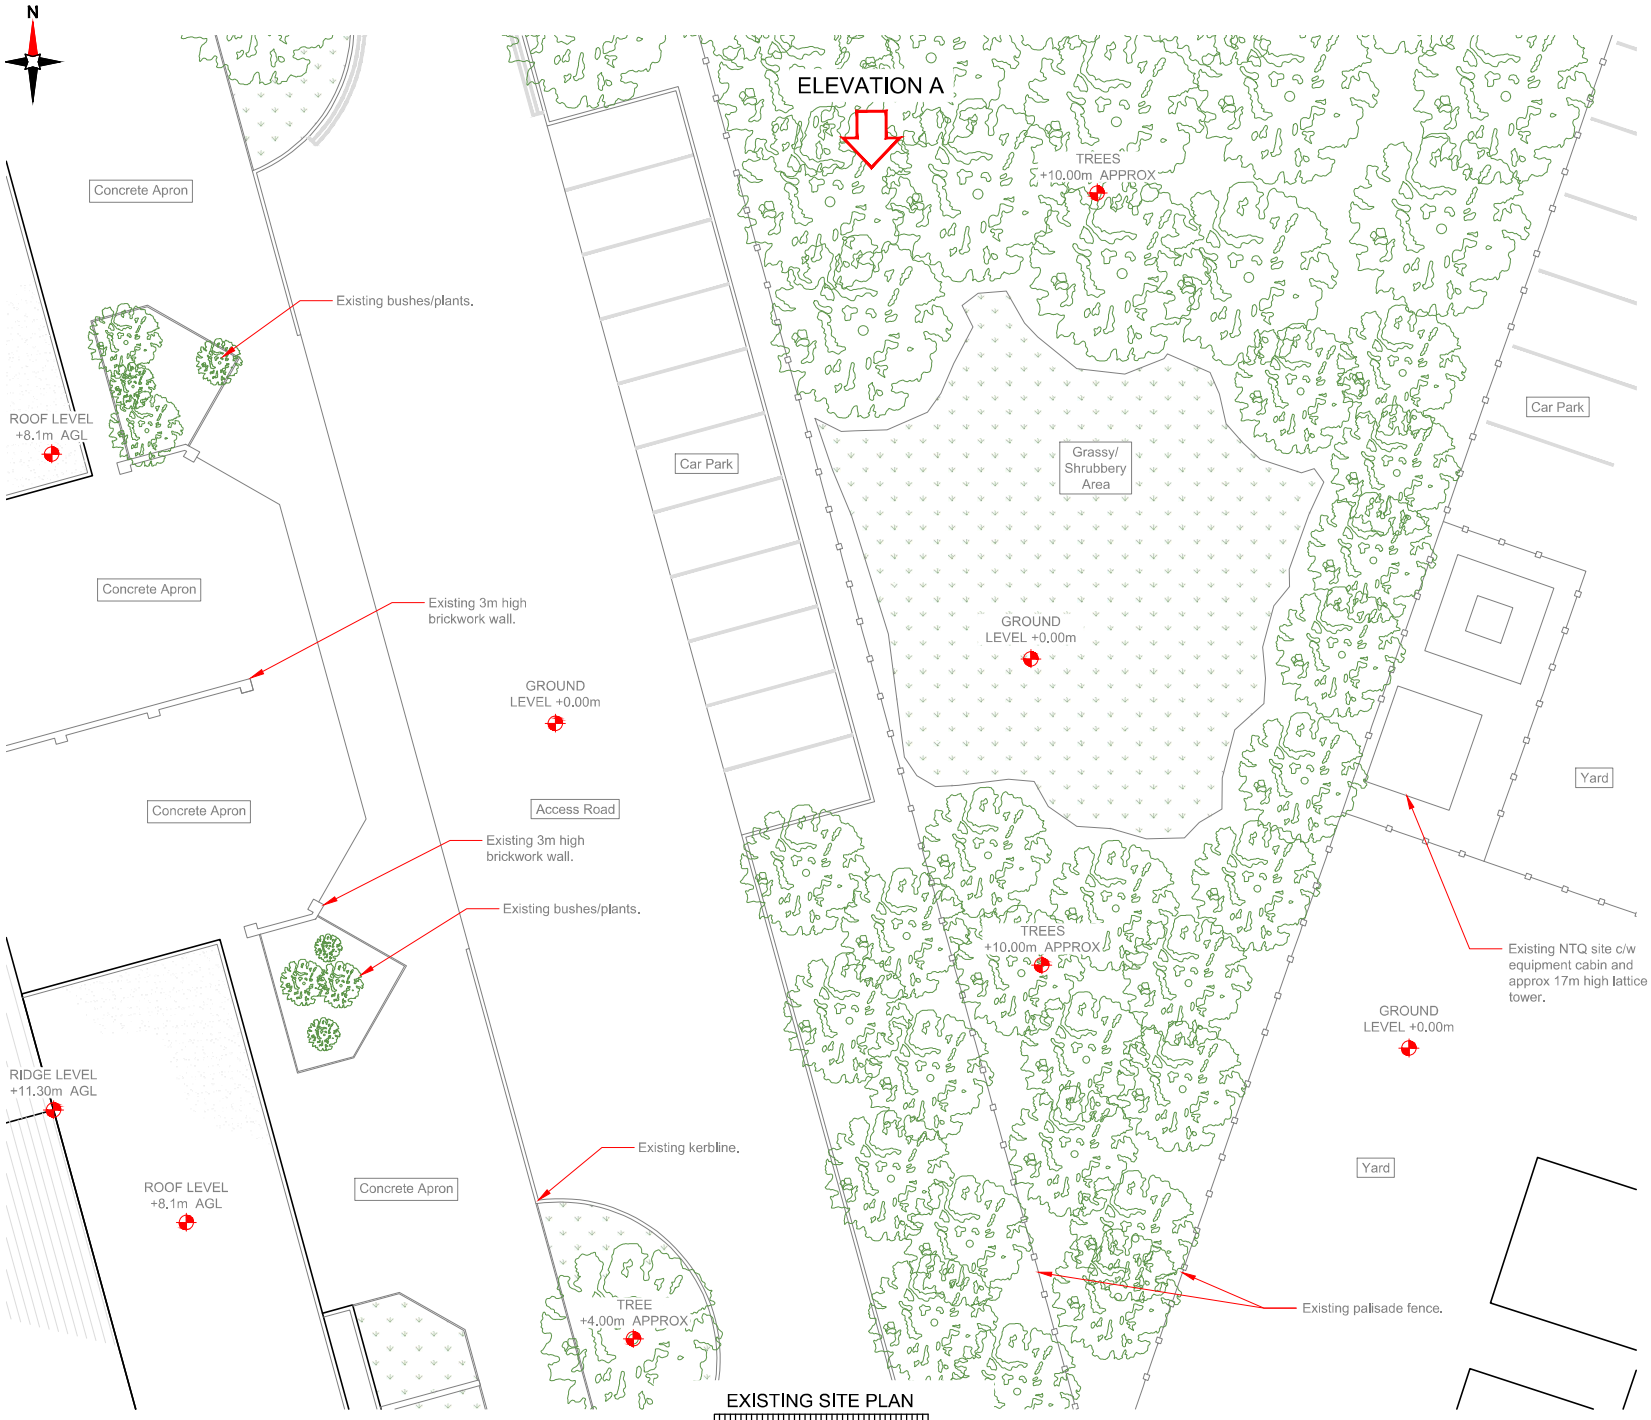

100mm
50mm
10mm

Master:	MBNL / EE / H3G:	Project:	Purpose of Issue:	Issue:
M001	MBNL	NTQ	Planning	A
Date:	30.09.2024	Revision / Upgrade Description:		
Drawn:	J.Rossi	First Issue.		
Checked:	G.Jennings			
Approved:	G.Jennings			

Hutchison 3G UK Limited
Green Park, 450 Longwater Avenue
Reading, RG2 6GF
Tel: 01628 765 000
Fax: 01628 765 031

H3G Base Station Information Line:
0845 6043000
Available 8am-4pm Monday to Friday

Hatfield Business Park
Hatfield
Hertfordshire
AL10 9BW

Tel: 01707 315000
Fax: 01707 319001

MBNL
Mobile Broadband Network Limited
Sixth Floor, Thames Tower, Station Road, Reading, RG1 1LX

Design Consultant & Principal Contractor:

WHP Telecoms
Castleview House,
Calder Island Way, Wakefield
WF2 7AW

Tel: 01925 424 100
e-mail: info@whptelecoms.com

Site Name:
WHITEGATE INDUSTRIAL ESTATE 2

Site ID:
1719499

Address:
WHITEGATE INDUSTRIAL ESTATE
WHITEGATE RD
WREXHAM
LL13 8UG

Title:
100 EXISTING SITE PLAN

Project:
NTQ

Purpose of Issue:
PLANNING

EE Cell ID:	MBNL Cell ID:	3UK Cell ID:
39746	WRX078	LL1418

Master Drawing No:
1719499_WRX078_39746_LL1418_M001

Issue:
A