

Planting Stock Specification

Species	Shape	Stem Girth @ 1m	Height	Container Volume	Production Method
Species Field Maple FM (Acer campestre)	Standard	8cm - 10cm	2.5m - 3m	45 lts	Container Grown


All landscaping works to be completed in all respects within three months of the first use / occupation of the development, with the exception of soft landscaping / planting which shall be carried out in the first planting season (November to March) or seeding season (April to September) following the first use.

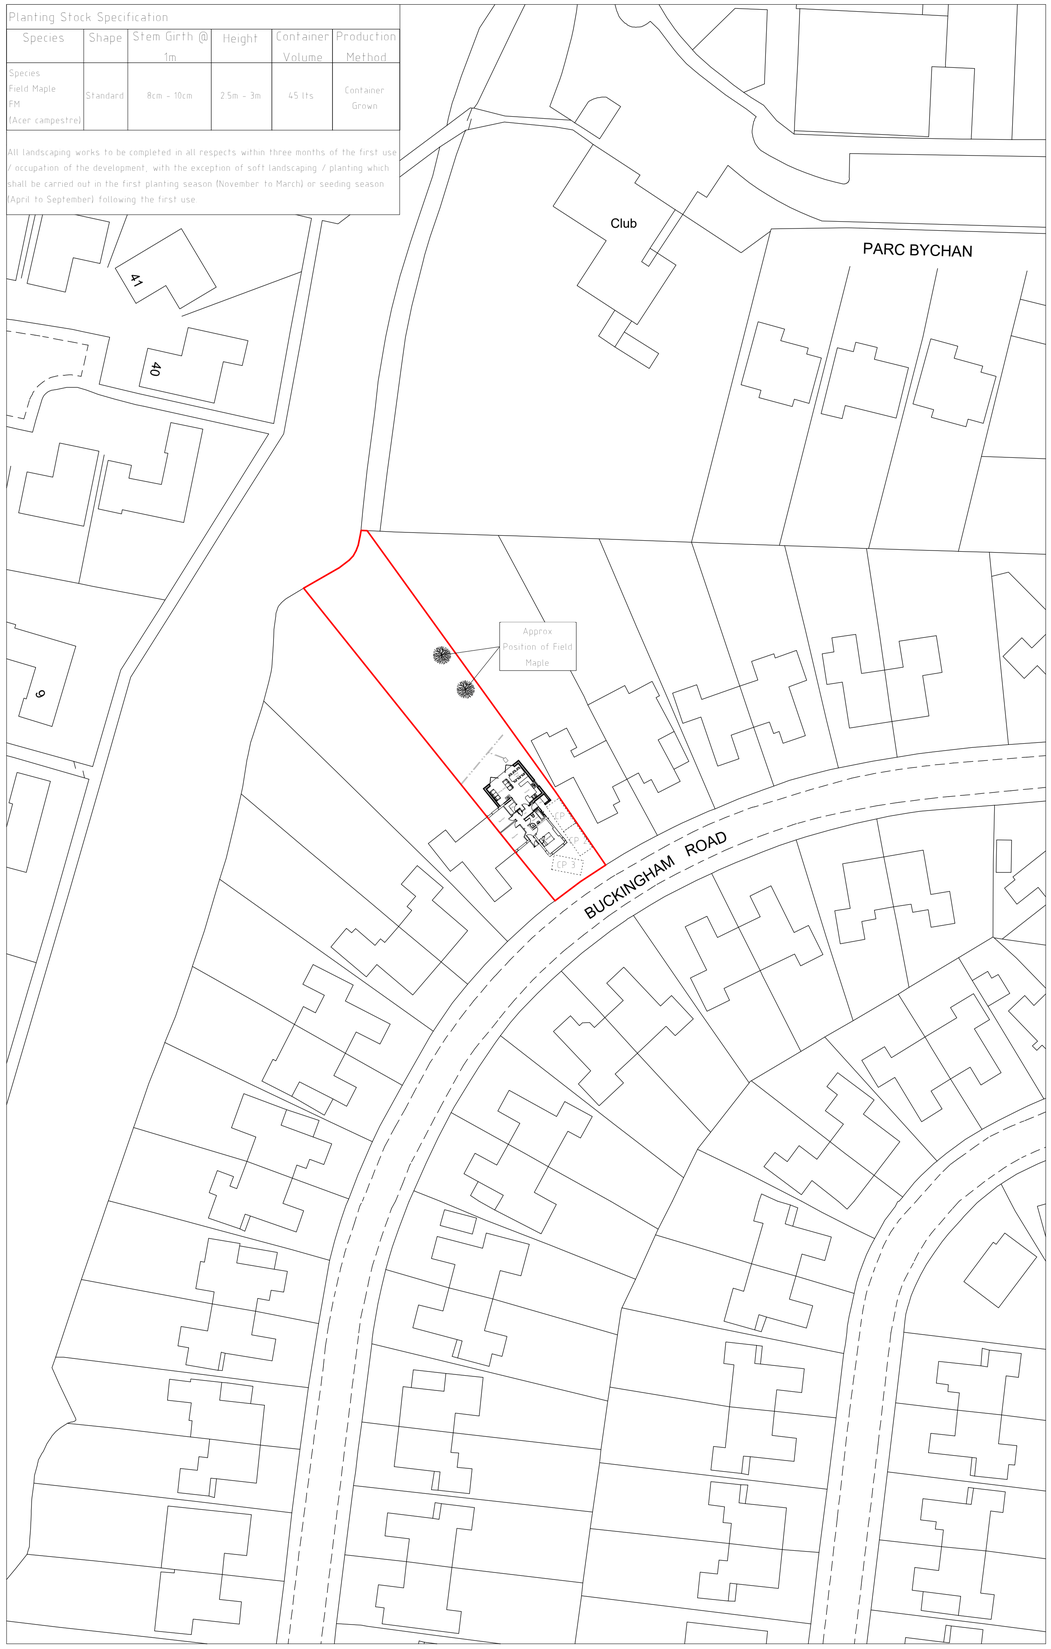

Site Plan 1:500

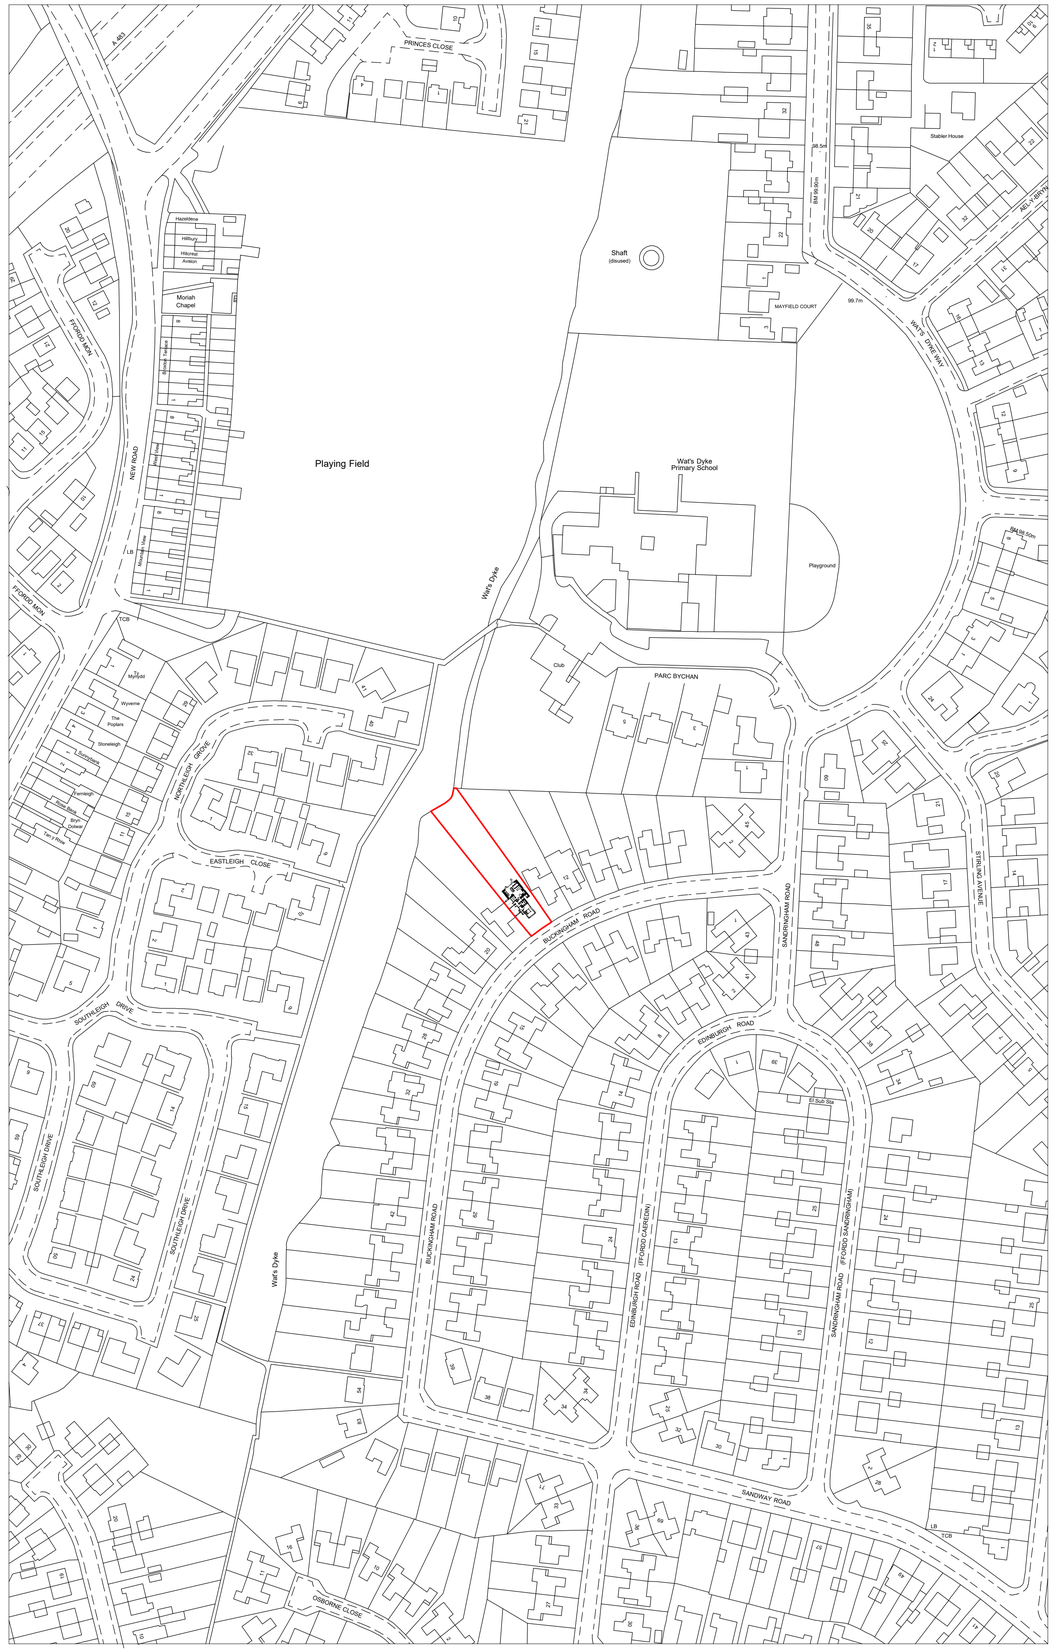

Location Plan 1:1250

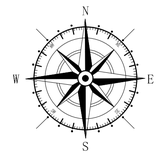

Key

Surrounding Buildings

Application Site

Rev	Date	Detail	Initial
B	10/24	Design Amends	D.J.E.
A	04/24	Parking Spaces added	D.J.E.

Project:
Proposed Alterations to,
16 Buckingham Road,
Wrexham,
LL11 2RH

Title: Planning Site & Location Plan

Scale: (A1) 1:500 & 1:1250

Drawn By: L.Roberts

Date: Jan 2024

Drawing No: E088/006

Sheet: 1 of 1

blueprint
architectural services
partner LABC
Office 3K4,
Redwither Business Tower,
Wrexham. LL13 9XT
Tel: 01978 356500
www.blueprintarchitectural.com
© copyright all rights reserved