
Drawing No. 1011/1

Revisions


Dated August 2024

Scales - 1 : 100 @ A3

PROPOSED SINGLE STOREY FRONT PORCH AND REAR EXTENSION TO 8, PANT OLWEN, GRESFOR LL12 8ES

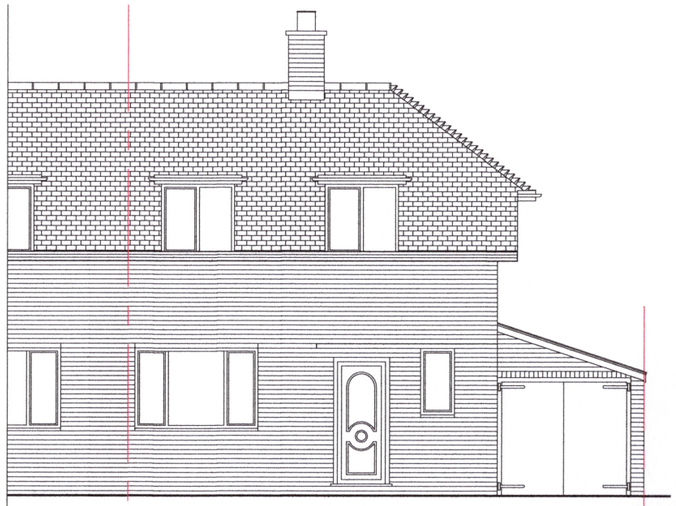


EXISTING FRONT ELEVATION

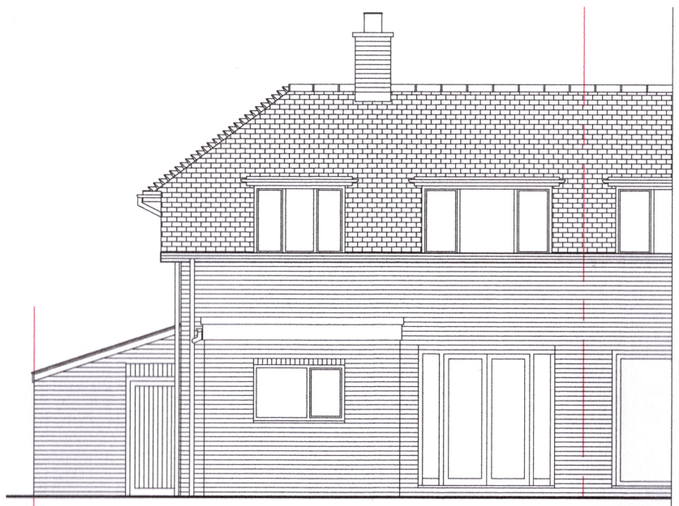


EXISTING REAR ELEVATION



EXISTING SIDE ELEVATION

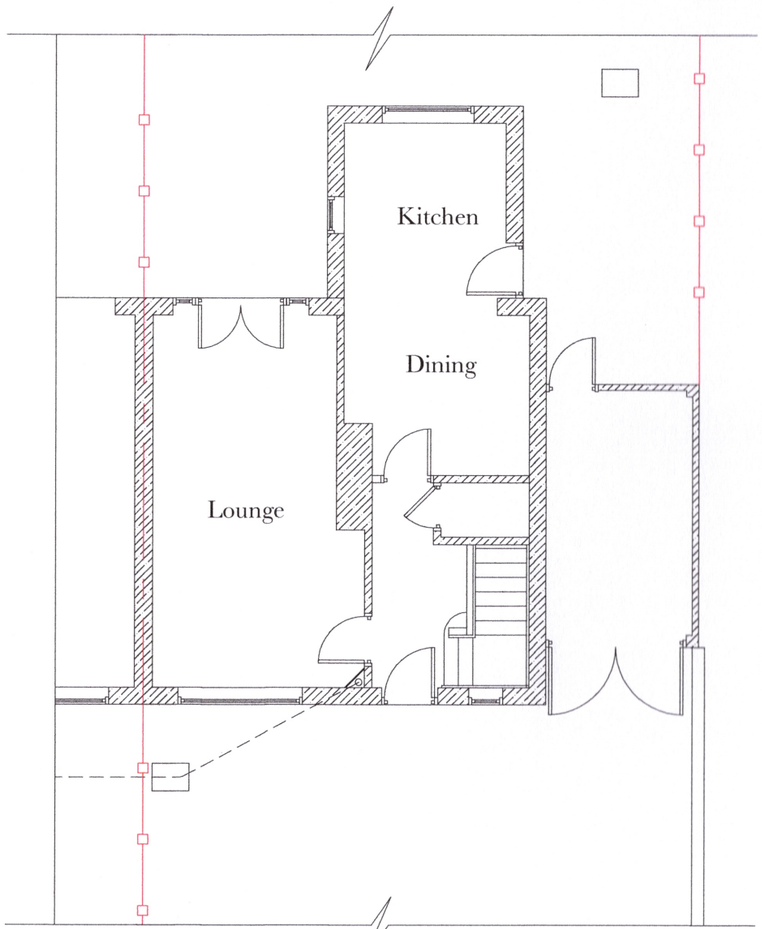

EXISTING GROUND FLOOR PLAN

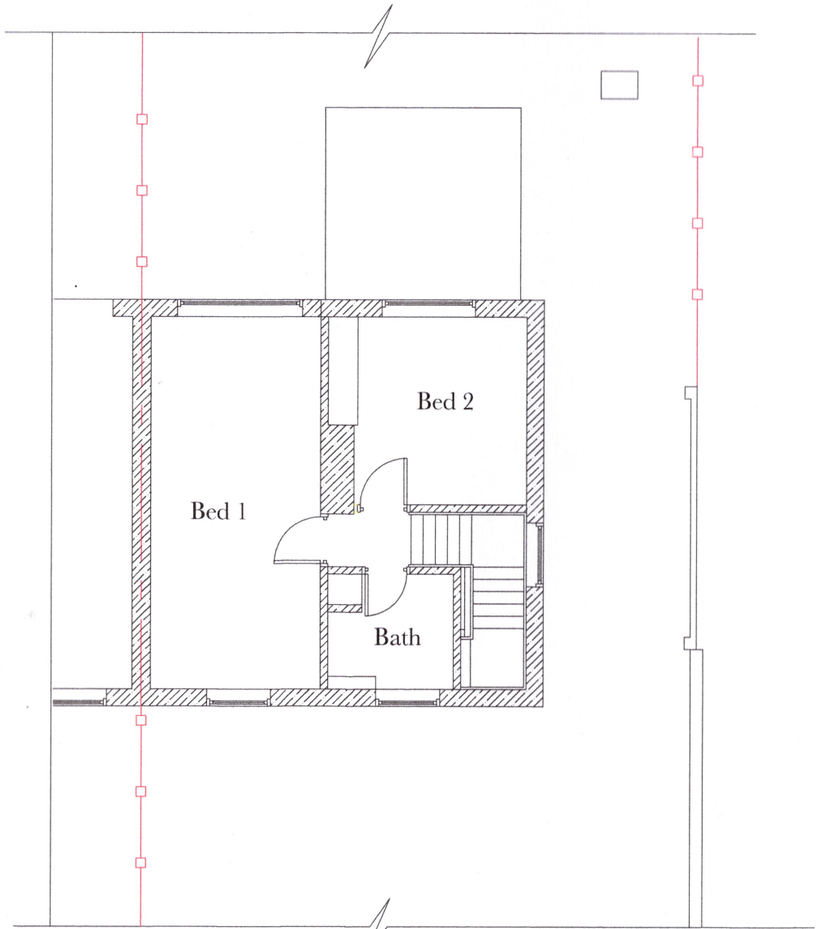

EXISTING FIRST FLOOR PLAN

EXISTING



Scale 1 : 100 at A3