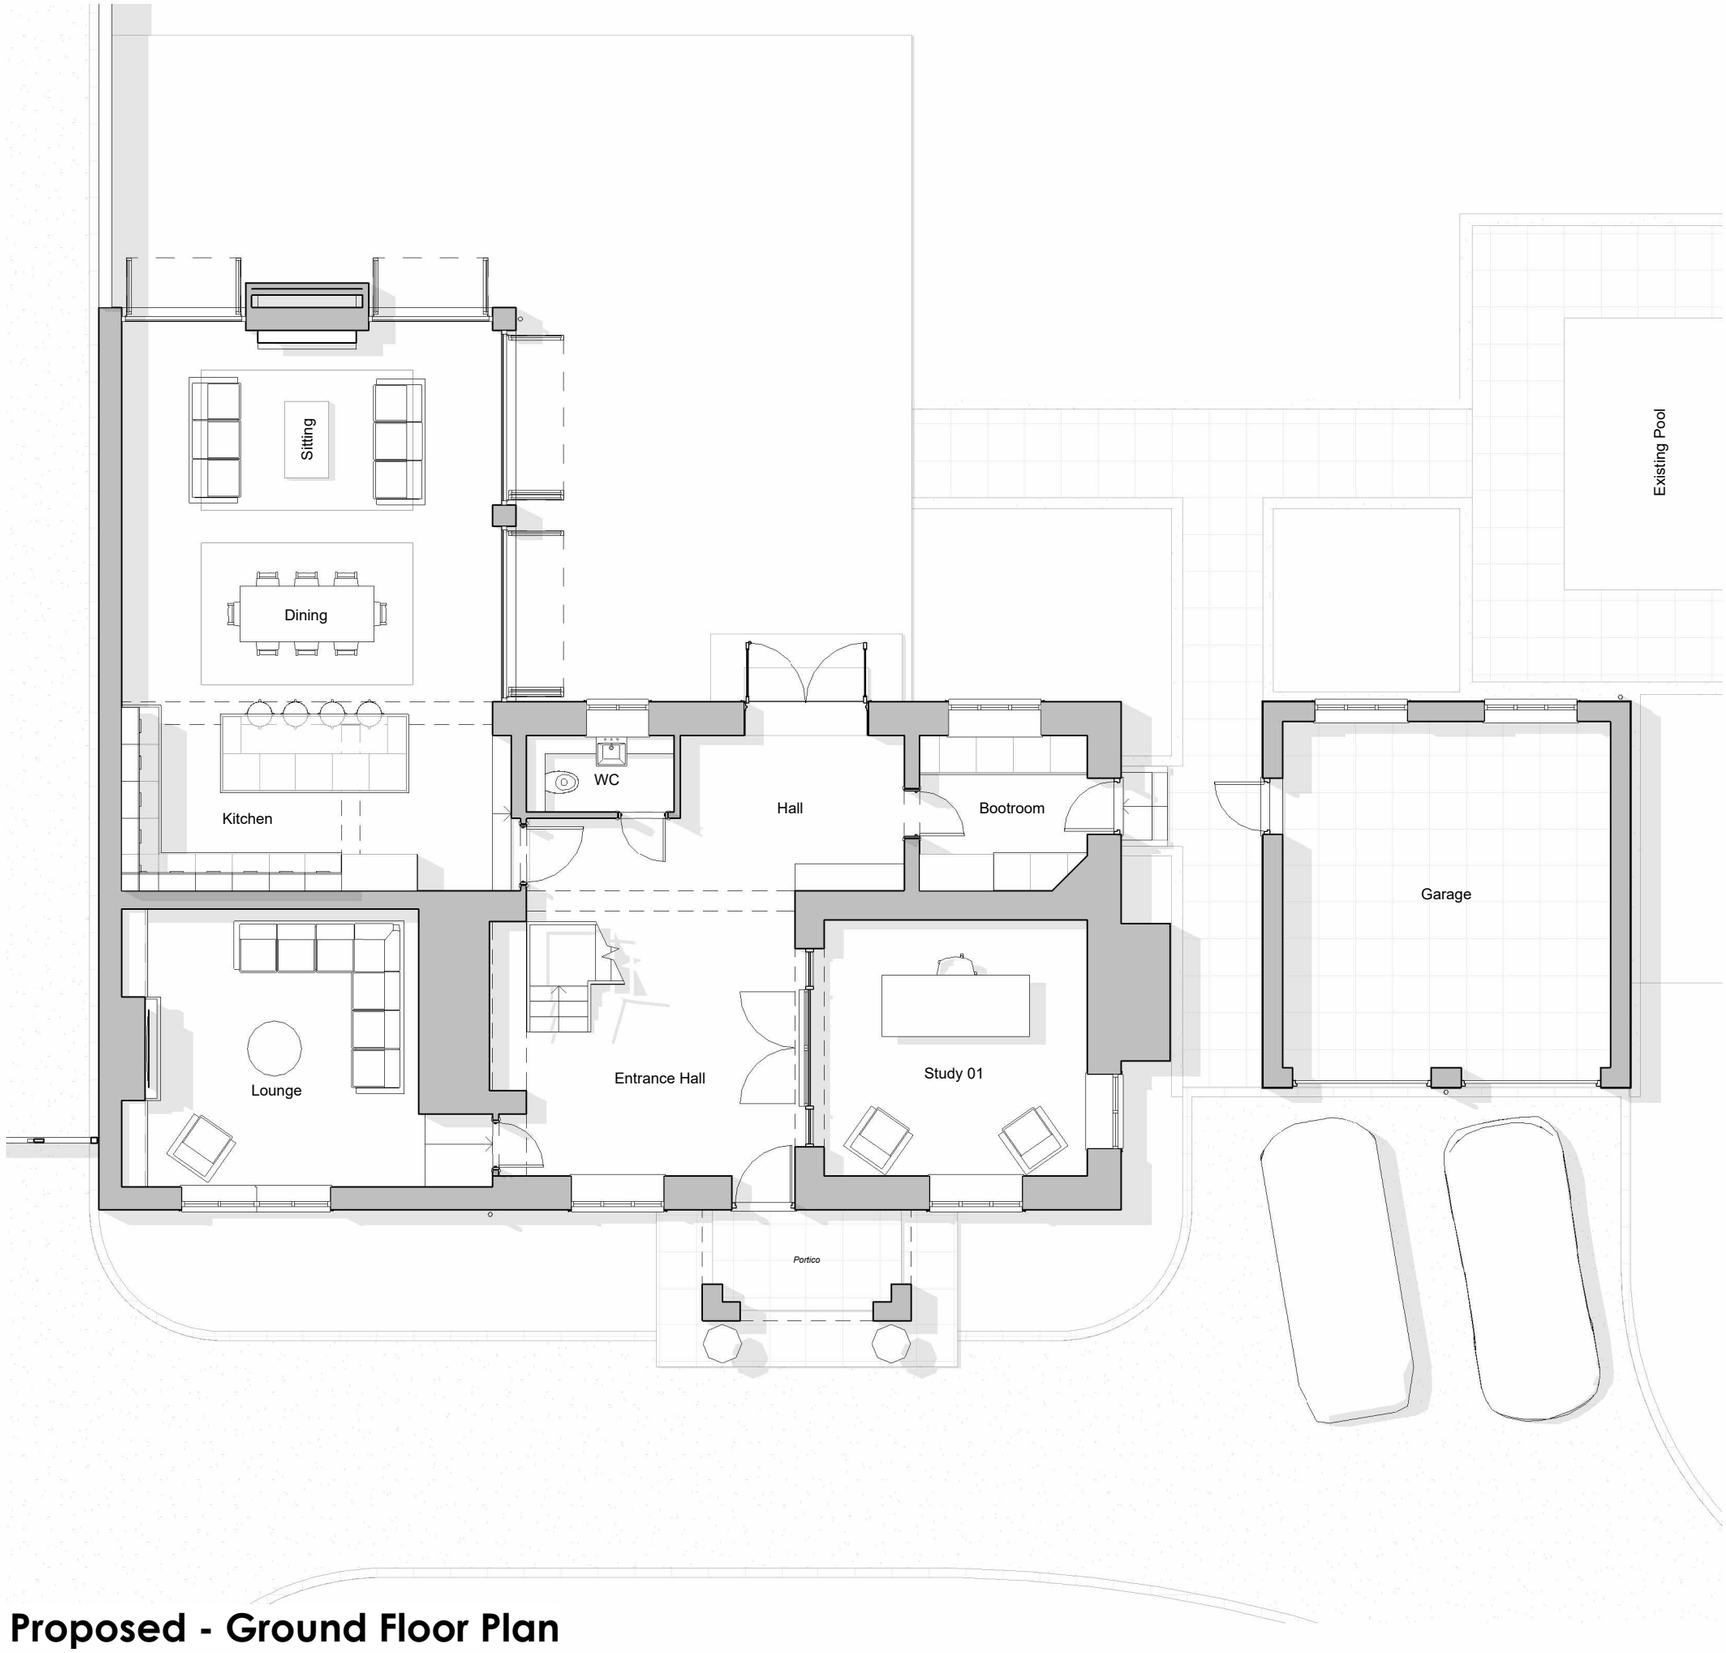



## Proposed - Ground Floor Plan

Scale: 1 : 100

**GENERAL NOTE:**

1. UNDER NO CIRCUMSTANCES SHOULD DIMENSIONS BE SCALED FROM THIS DRAWING 'IF IN DOUBT ASK'.
2. THE DRAWINGS ARE TO BE READ IN CONJUNCTION WITH ALL OTHER RELEVANT DRAWINGS AND SPECIFICATION, ANY DISCREPANCIES, ERRORS OR OMISSIONS TO BE BROUGHT TO THE ATTENTION OF 'D2 Architects'.
3. ALL DIMENSIONS ARE TO BE CHECKED PRIOR TO COMMENCEMENT.
4. THIS DRAWING IS THE PROPERTY OF 'D2 Architects' AND MUST NOT BE COPIED OR REPRODUCED EITHER IN WHOLE OR IN PART WITHOUT WRITTEN PERMISSION.

| Rev: | Description: | Date: |
|---|---|---|
| X | Planning Issue | 29.05.24 |
| A | Design Amended | 04.06.24 |
| B | Minor Amend | 07.06.24 |
| C | Velux Added | 03.07.24 |
| D | Extension Moved | 05.11.24 |

# VARIATION

Scheme Title:

**The Manor House, Rossett**

Drawing Reference:

**Proposed Ground Floor Plan**

Scale @ A3: **1 : 100**
Drawn by: **LOJ**
Checked by: **MOH**

| Project Number: | Drawing Number: | Revision: |
|---|---|---|
| **6515** | **PL02** | **D** |

ARCHITECTS

**Soughton House**
2 Nicholas Street Mews
Chester
Cheshire
CH1 2NS

01244 820 984

admin@d2architects.co.uk
**www.d2architects.co.uk**