


DESIGNER RISK INFORMATION
IN ADDITION TO THE HAZARDS/RISKS NORMALLY ASSOCIATED WITH THE TYPES OF WORK DETAILED ON THIS DRAWING, NOTE THE FOLLOWING:-
CONSTRUCTION:
MAINTENANCE/CLEANING:
DECOMMISSIONING/DEMOLITION:
IT IS ASSUMED THAT ALL WORKS WILL BE CARRIED OUT BY A COMPETENT CONTRACTOR WORKING, WHERE APPROPRIATE, TO AN APPROVED METHOD STATEMENT.

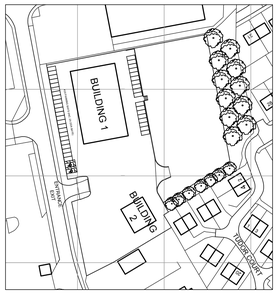


LOCATION PLAN
Scale 1:1250

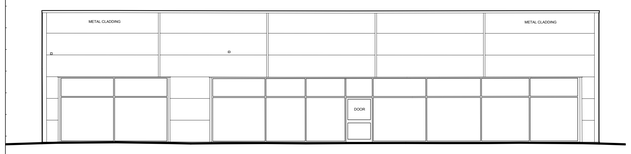

SOUTH ELEVATION

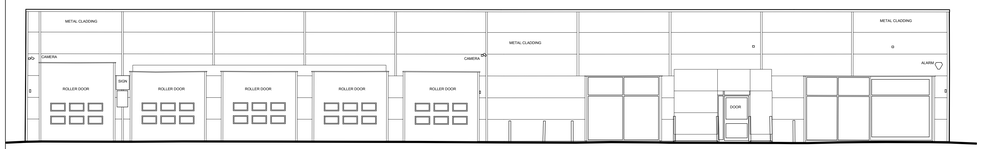

WEST ELEVATION

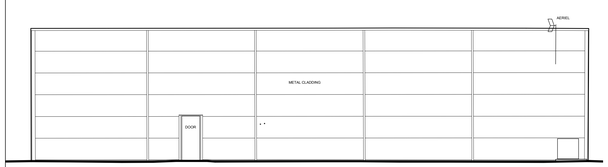

NORTH ELEVATION




EAST ELEVATION


BUILDING 1




Scale Bar
1:100

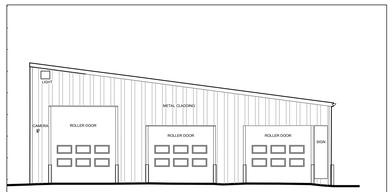


SOUTH ELEVATION

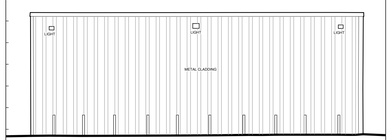

WEST ELEVATION

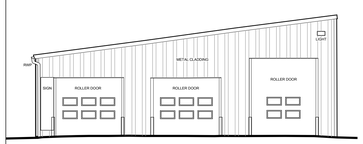

NORTH ELEVATION

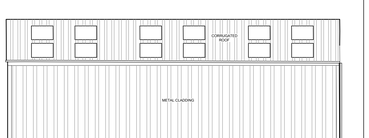

EAST ELEVATION

BUILDING 2

Rev	Date	Amendment		
P02	17.10.24	TITLE BOX AMENDED	NT	AJN
P01	25.07.24	FIRST ISSUE ISSUED FOR APPROVAL	NT	AJN

mjm Consulting Engineers Ltd
Southgate House, 38 Southgate, Wakefield WF1 1TL
T. 01924 811 000 mjmc.co.uk

Project:
TRAVIS PERKINS
CROESFOEL INDUSTRIAL ESTATE
WREXHAM, LL14 4BJ

Client:

Drawing Title:
EXISTING ELEVATIONS

NT	AJN	AJN
MJMC Ref: 9003	Scale: 1:200	Sheet Size: A0
Revision Status: P02	Suitability Status: S4	Date: JUNE '24

Suitability Description: FOR APPROVAL

Drawing Reference:
Project - Originator - Zone - Level - File Type - Discipline - Number
9003-MJM-XX-XX-DR-D-6602

© THIS DRAWING MAY NOT BE COPIED WITHOUT PRIOR WRITTEN PERMISSION