

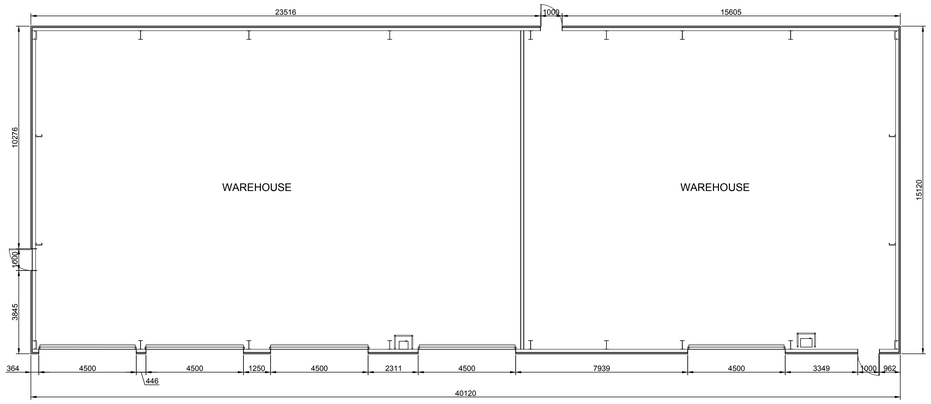


GROUND FLOOR

BUILDING 3

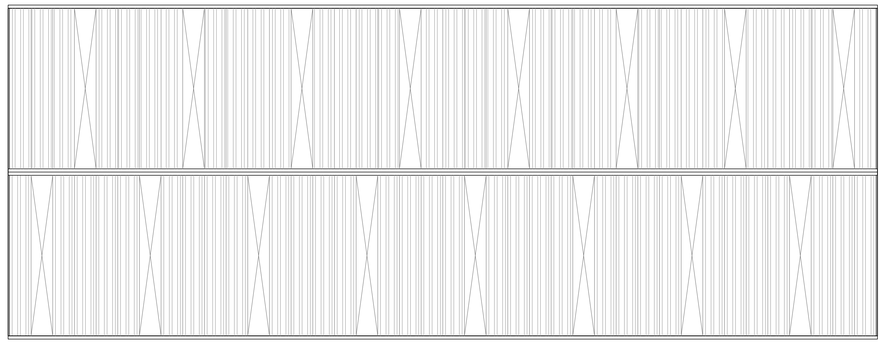

ROOF PLAN

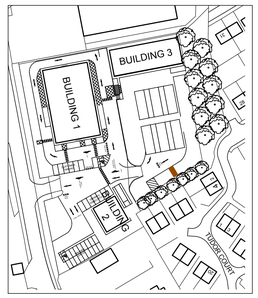

LOCATION PLAN
Scale 1:1250

Scale Bar
1:100

DESIGNER RISK INFORMATION


IN ADDITION TO THE HAZARDS/RISKS NORMALLY ASSOCIATED WITH THE TYPES OF WORK DETAILED ON THIS DRAWING, NOTE THE FOLLOWING:-

CONSTRUCTION:


MAINTENANCE/CLEANING:

DECOMMISSIONING/DEMOLITION:


IT IS ASSUMED THAT ALL WORKS WILL BE CARRIED OUT BY A COMPETENT CONTRACTOR WORKING, WHERE APPROPRIATE, TO AN APPROVED METHOD STATEMENT.

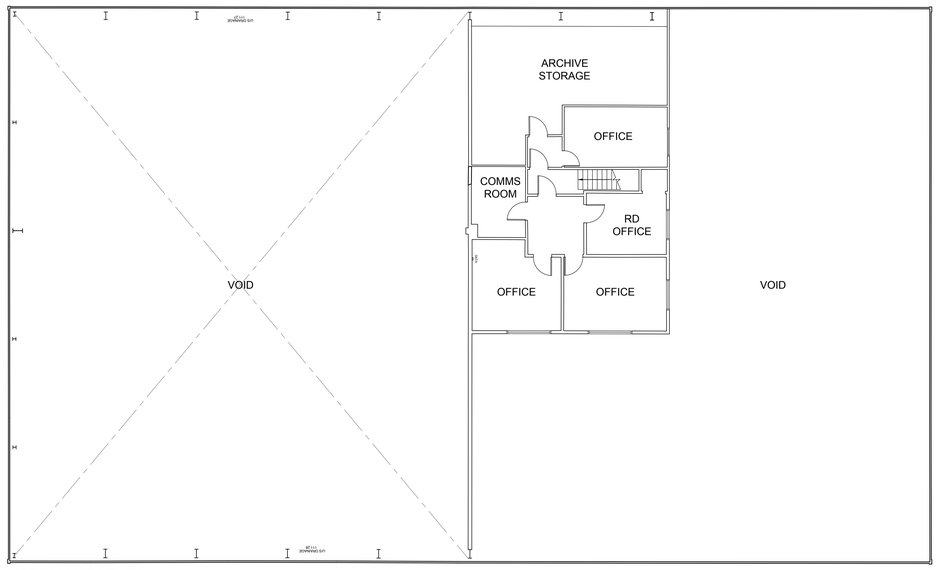

MEZZANINE LEVEL

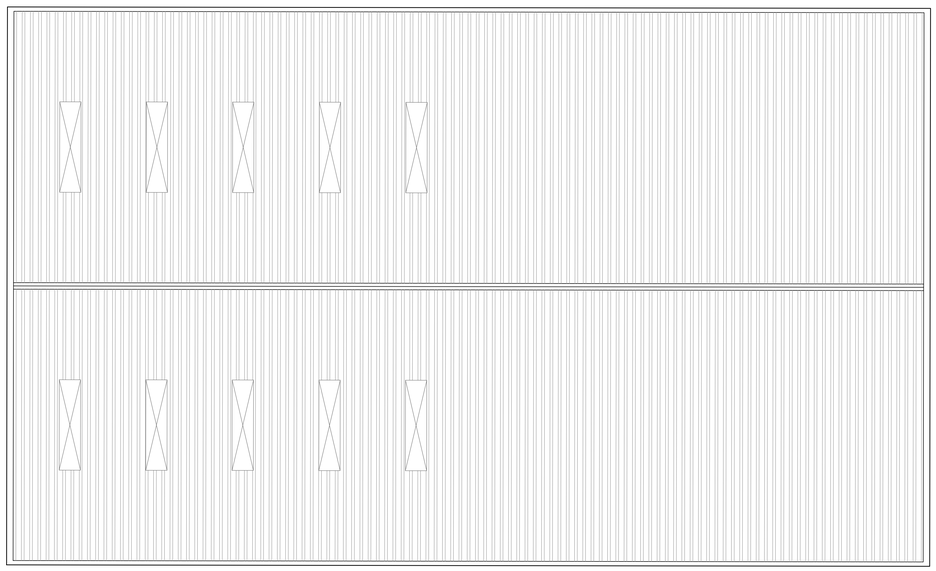


ROOF PLAN

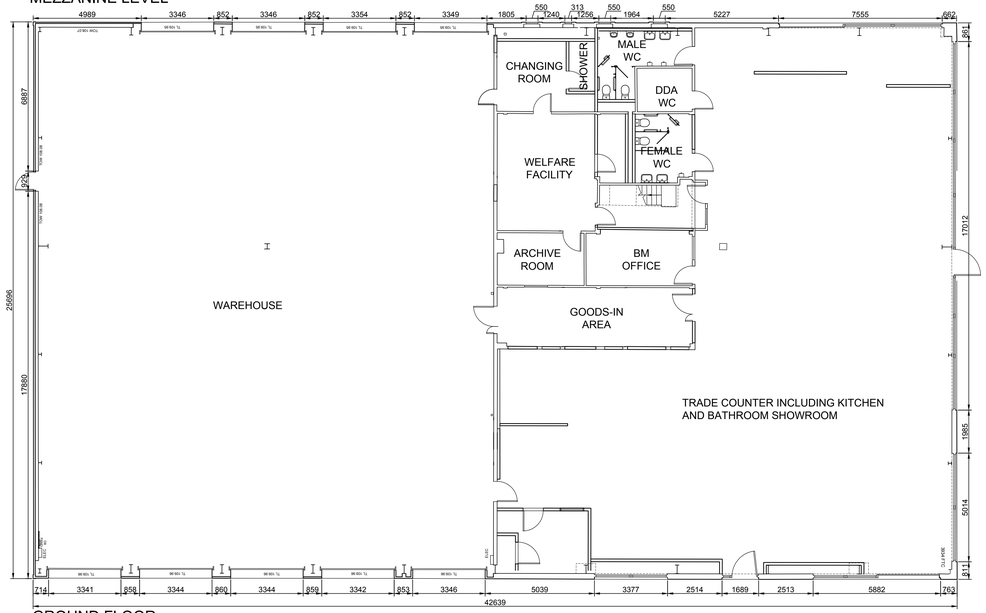


GROUND FLOOR

BUILDING 1

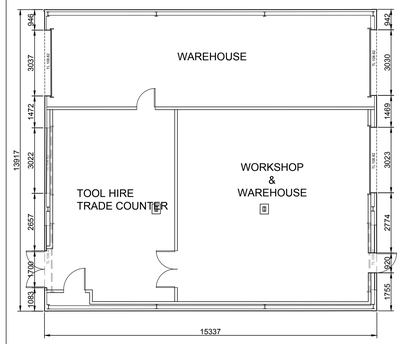

GROUND FLOOR

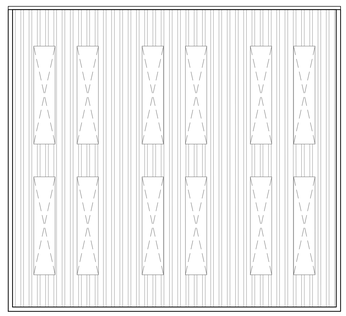

ROOF PLAN

BUILDING 2

Rev	Date	Amendment		
P03	17.10.24	TITLE BOX AMENDED	NT	AJN
P02	25.07.24	ADDITIONAL NOTES & DIMS ADDED. ISSUED FOR APPROVAL	NT	AJN
P01	10.07.24	FIRST ISSUE - WORK IN PROGRESS	NT	AJN

MJM Consulting Engineers Ltd
Southgate House, 38 Southgate, Wakefield WF1 1TL
T: 01924 811 000 mjmc.co.uk

Project:
TRAVIS PERKINS
CROESFOEL INDUSTRIAL ESTATE
WREXHAM, LL14 4BJ

Client:

Drawing Title:
PROPOSED BUILDING PLANS

NT	AJN	AJN
MJMC Ref: 9003	Scale: 1:200	Sheet Size: A0
Revision Status: P03	Suitability Status: S4	Date: JUNE '24
Suitability Description:	FOR APPROVAL	

Drawing Reference:
Project - Originator - Zone - Level - File Type - Discipline - Number
9003-MJM-XX-XX-DR-D-6613

© THIS DRAWING MAY NOT BE COPIED WITHOUT PRIOR WRITTEN PERMISSION.