

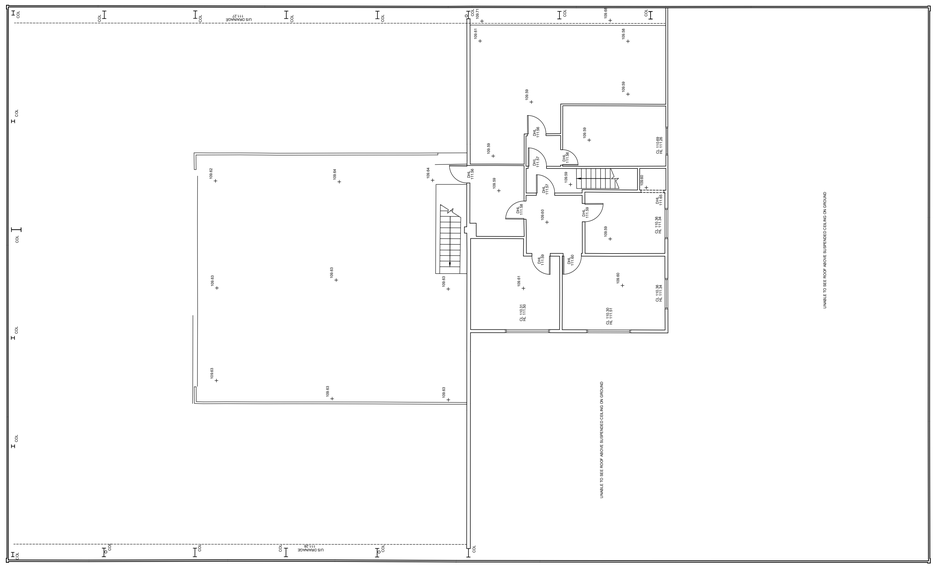


MEZZANINE LEVEL

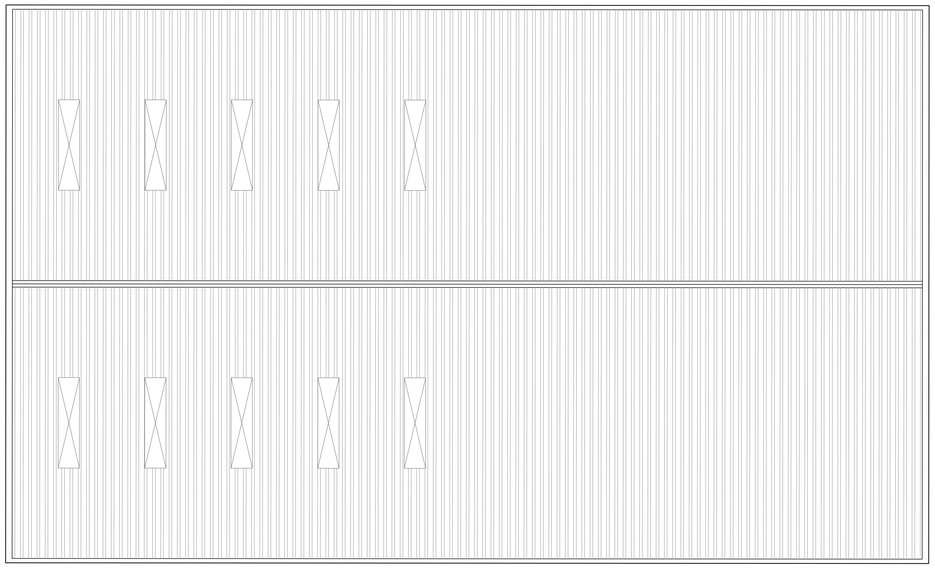


ROOF PLAN

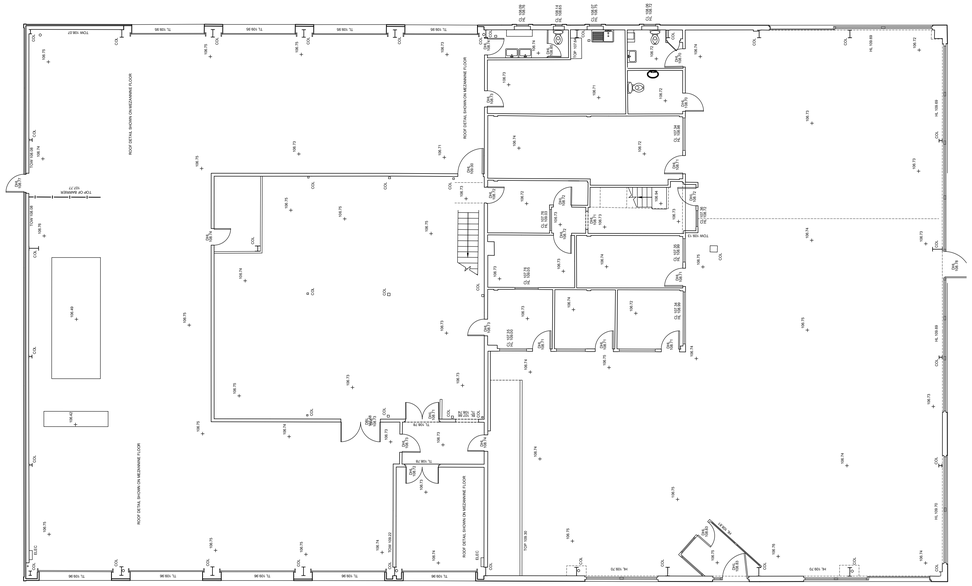


GROUND FLOOR

BUILDING 1

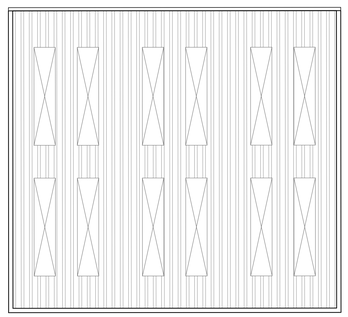

ROOF PLAN

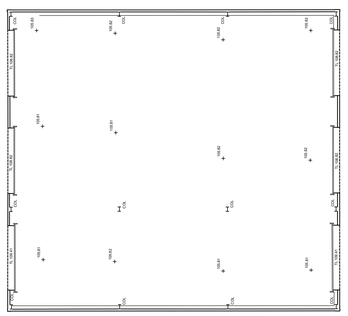

GROUND FLOOR

BUILDING 2





LOCATION PLAN
Scale 1:1250

DESIGNER RISK INFORMATION

IN ADDITION TO THE HAZARDS/RISKS NORMALLY ASSOCIATED WITH THE TYPES OF WORK DETAILED ON THIS DRAWING, NOTE THE FOLLOWING:-

CONSTRUCTION:

MAINTENANCE/CLEANING:

DECOMMISSIONING/DEMOLITION:

IT IS ASSUMED THAT ALL WORKS WILL BE CARRIED OUT BY A COMPETENT CONTRACTOR WORKING, WHERE APPROPRIATE, TO AN APPROVED METHOD STATEMENT.

Rev	Date	Amendment		
P01	25.07.24	FIRST ISSUE ISSUED FOR APPROVAL	NT	AJN

mjm Consulting Engineers Ltd
Southgate House, 18 Southgate, Wakefield WF1 1TL
T: 01924 811 000 mjmc.co.uk

Project:
TRAVIS PERKINS
WREXHAM

Client:

Drawing Title:
EXISTING BUILDING PLANS

NT	AJN	AJN
MJMC Ref: 9003	Scale: 1:200	Sheet Size: A0
Revision Status: P01	Suitability Status: S4	Date: JUNE '24
Suitability Description: FOR APPROVAL		

Drawing Reference:
Project - Originator - Zone - Level - File Type - Discipline - Number
9003-MJM-XX-XX-DR-D-6603

© THIS DRAWING MAY NOT BE COPIED WITHOUT PRIOR WRITTEN PERMISSION.