


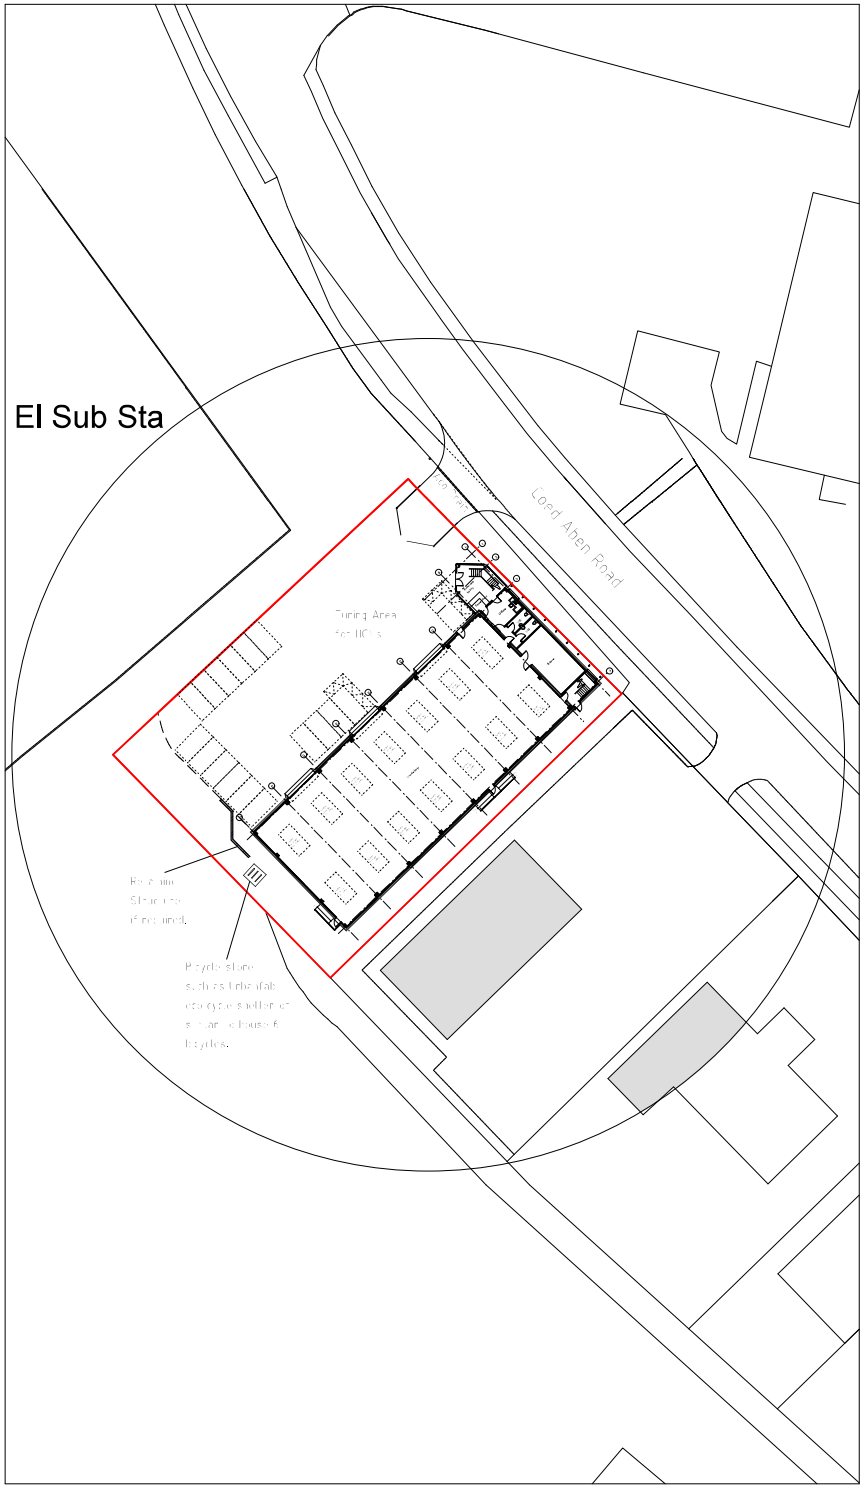


Site Plan 1:500

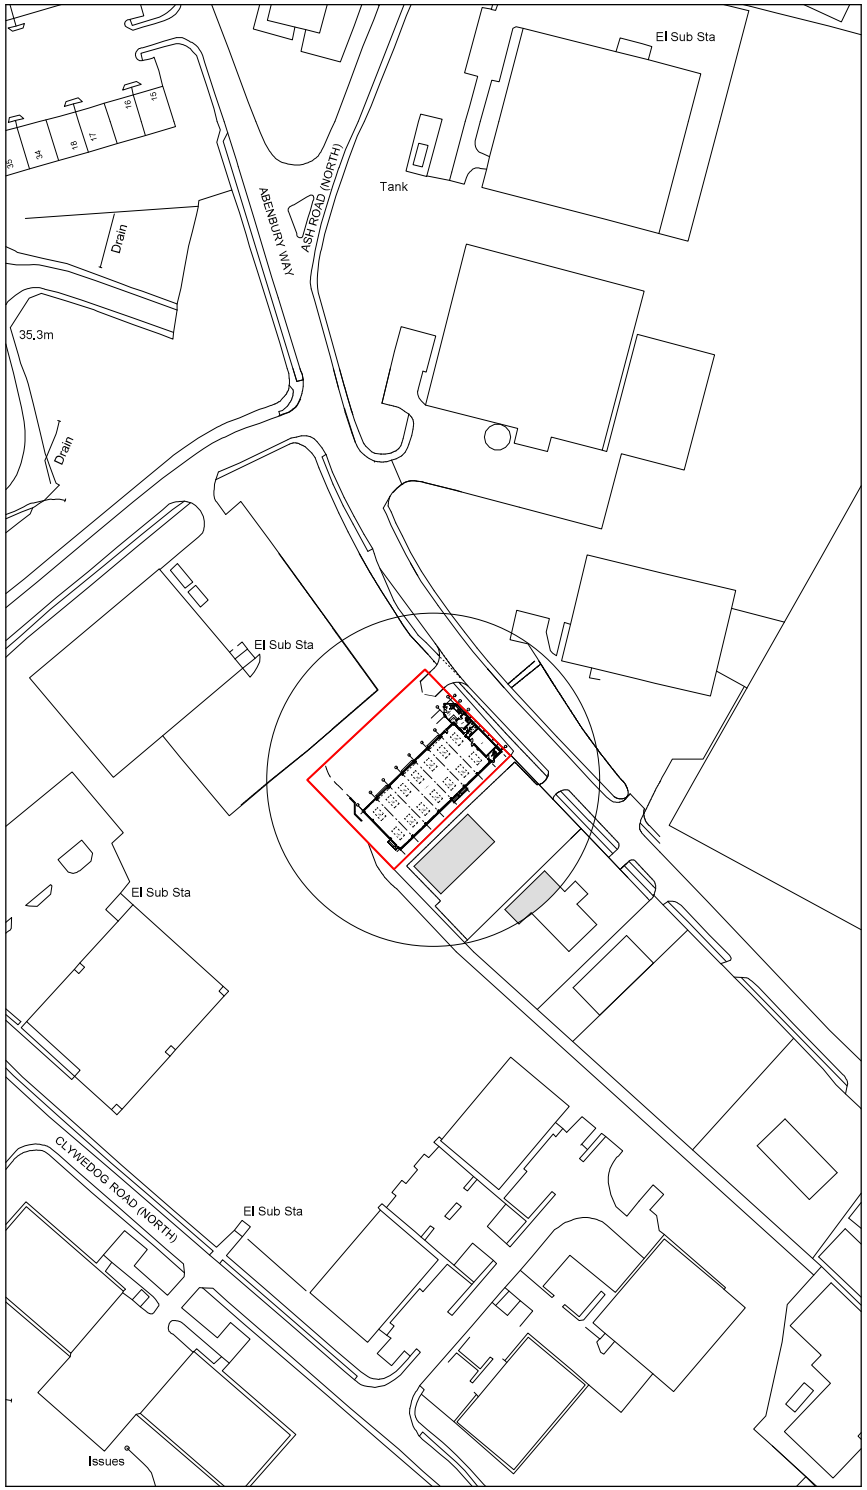

Location Plan 1:1250

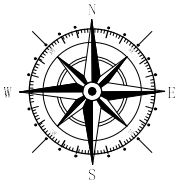

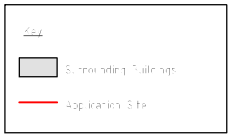

Rev	Date	Detail	Initial
3	11/24	Additional highways information	[illegible]
2	11/24	Existing spaces located	[illegible]

Project:
Proposed Development at Land on Coed Aben Road, Wrexham Industrial Estate, Wrexham, LL13 9UH.

Title:	Scale: (A2)
Planning: Site & Location Plan	1:500 & 1:1250

Drawn By:	Date:
L. Fowles	June 2024
Drawing No:	Sheet:
P156/005	1 of 1

blueprint
architectural services
partner LABC
Office 3K4,
Redwither Business Tower,
Wrexham. LL13 9XT
Tel: 01978 356500
www.blueprintarchitectural.com
© copyright all rights reserved