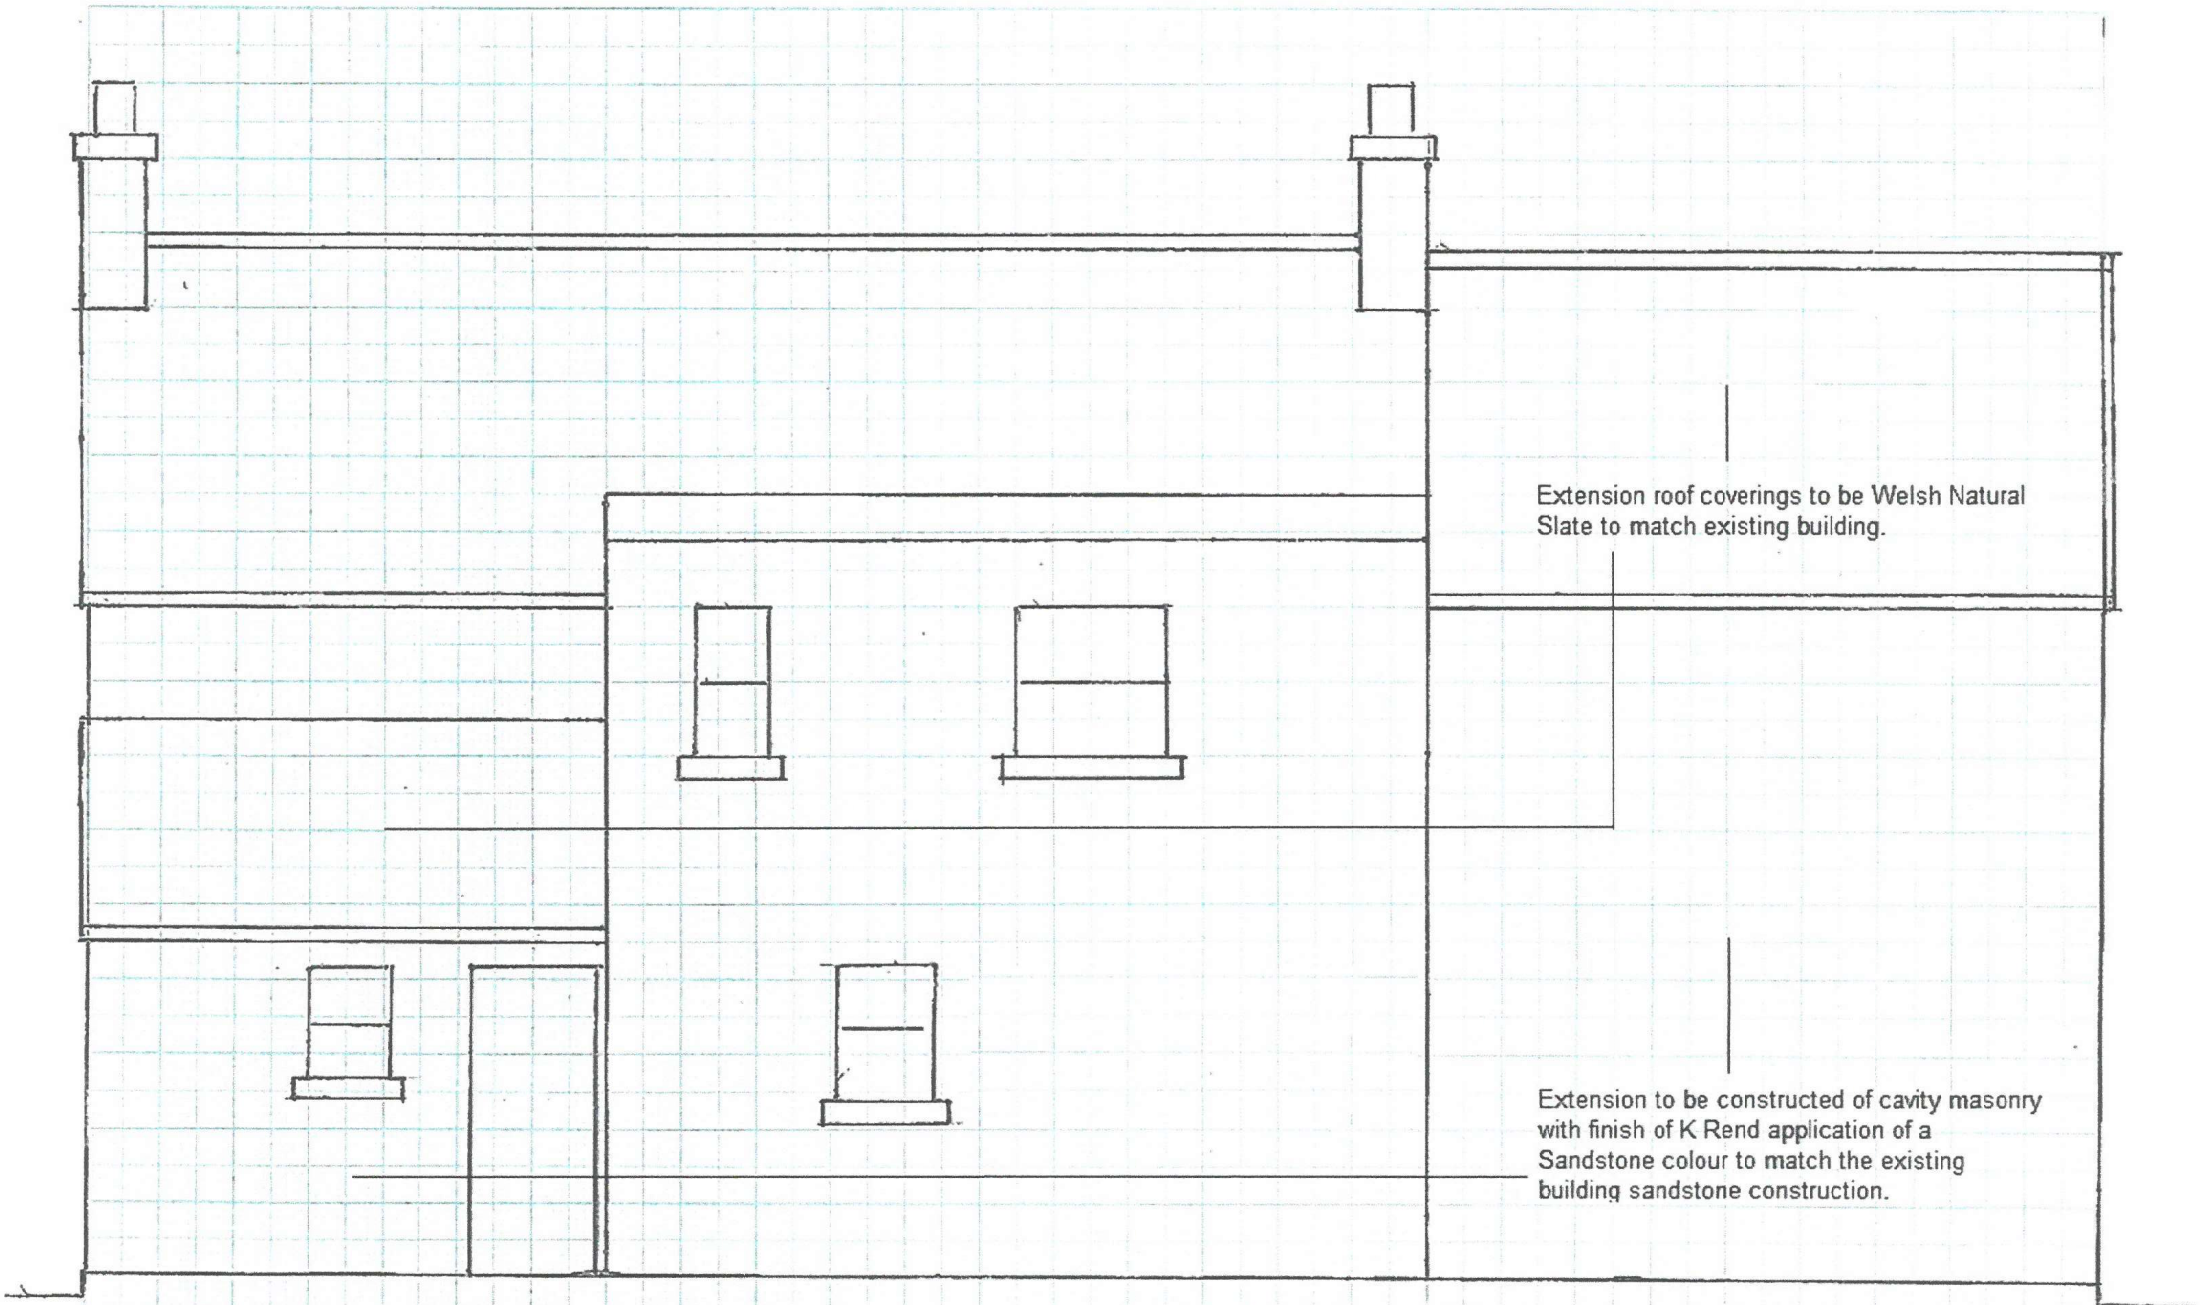


PROPOSED REAR ELEVATION
SCALE 1:50
Proposed Extensions & New Vehicular Access
LODGE, CEMETERY ROAD, COEDPOETH, WREXHAM, LL11 3SP