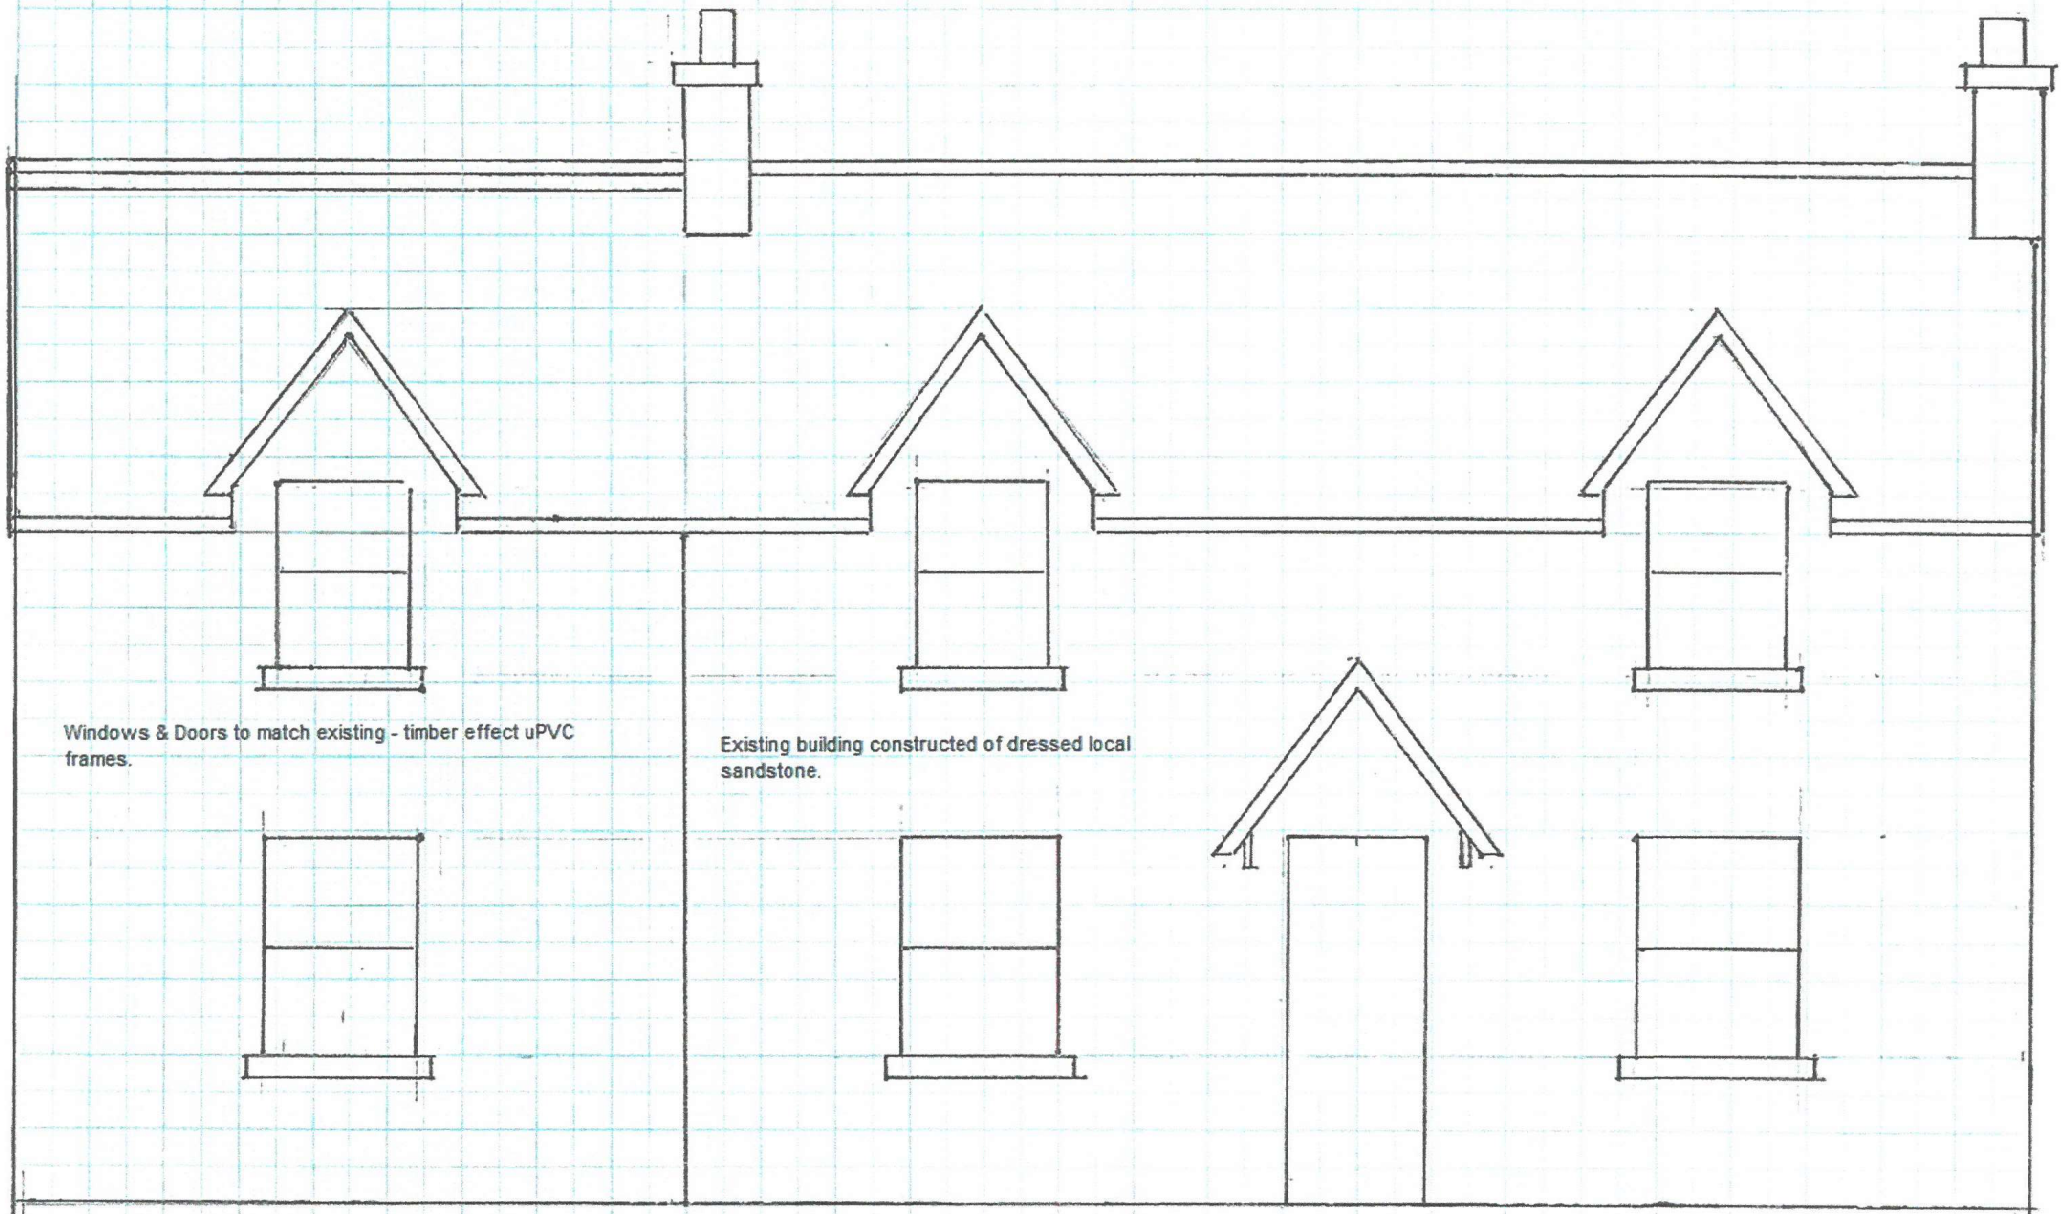


Proposed extension to be constructed of cavity masonry with a K Rend external finish of Sandstone colour to match the existing sandstone construction of the existing building.

Proposed extension to have a dormer bedroom window to match the style of the existing. Extension roof coverings to be Welsh Natural Slate to match existing. Rainwater goods to match the existing.

PROPOSED FRONT ELEVATION
SCALE 1:50
Proposed Extensions & New Vehicular Access
LODGE, CEMETERY ROAD, COEDPOETH, WREXHAM, LL11 3SP