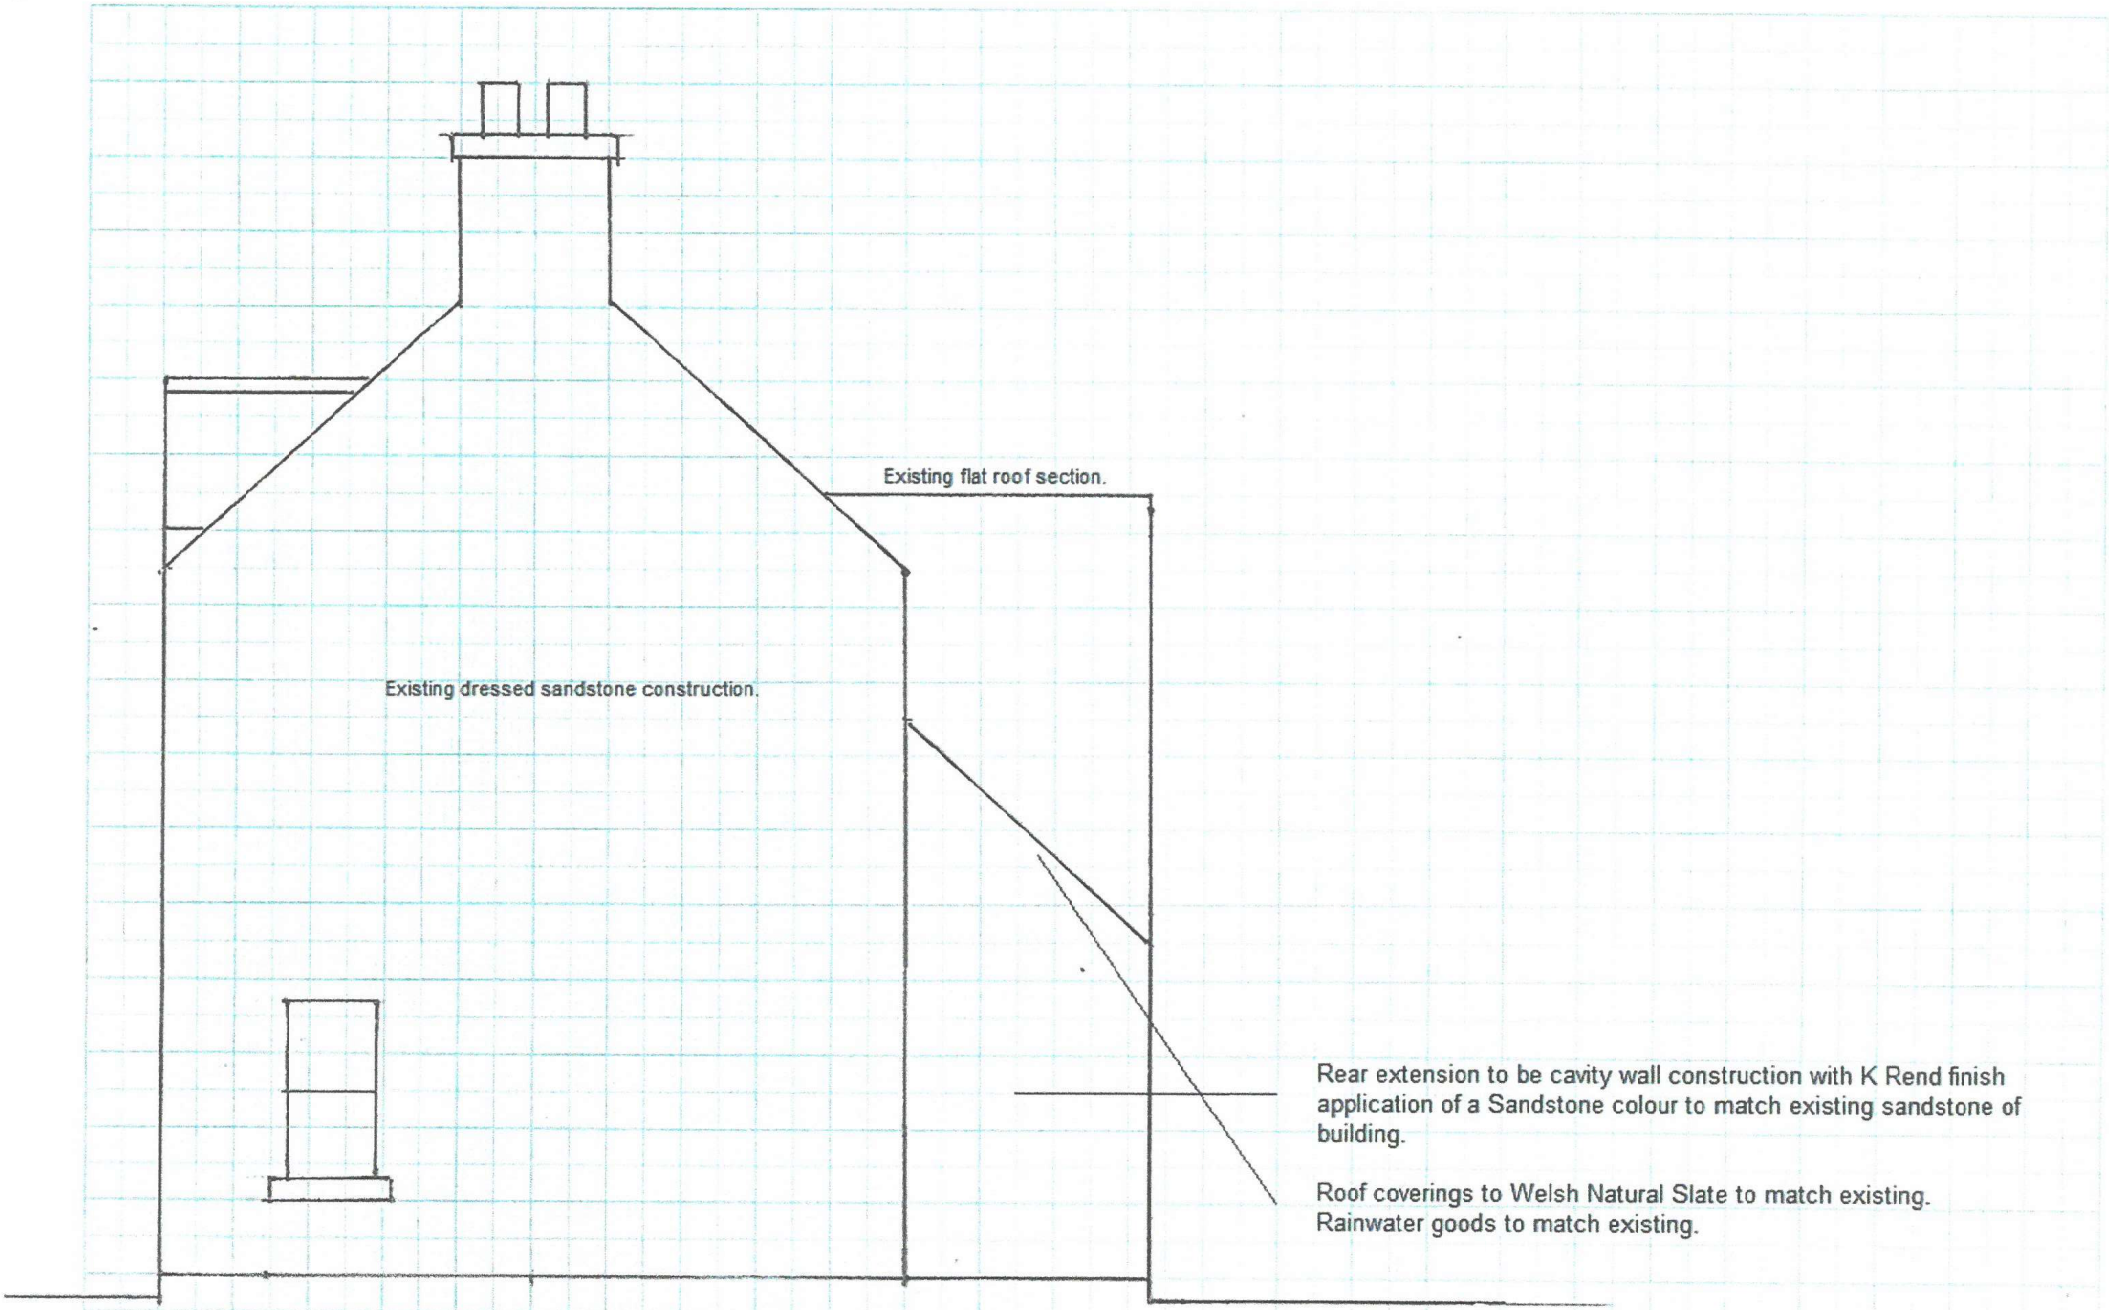


Rear extension to be cavity wall construction with K Rend finish application of a Sandstone colour to match existing sandstone of building.

Roof coverings to Welsh Natural Slate to match existing.
Rainwater goods to match existing.

PROPOSED NORTH ELEVATION
SCALE 1:50
Proposed Extensions & New Vehicular Access
LODGE, CEMETERY ROAD, COEDPOETH, WREXHAM, LL11 3SP