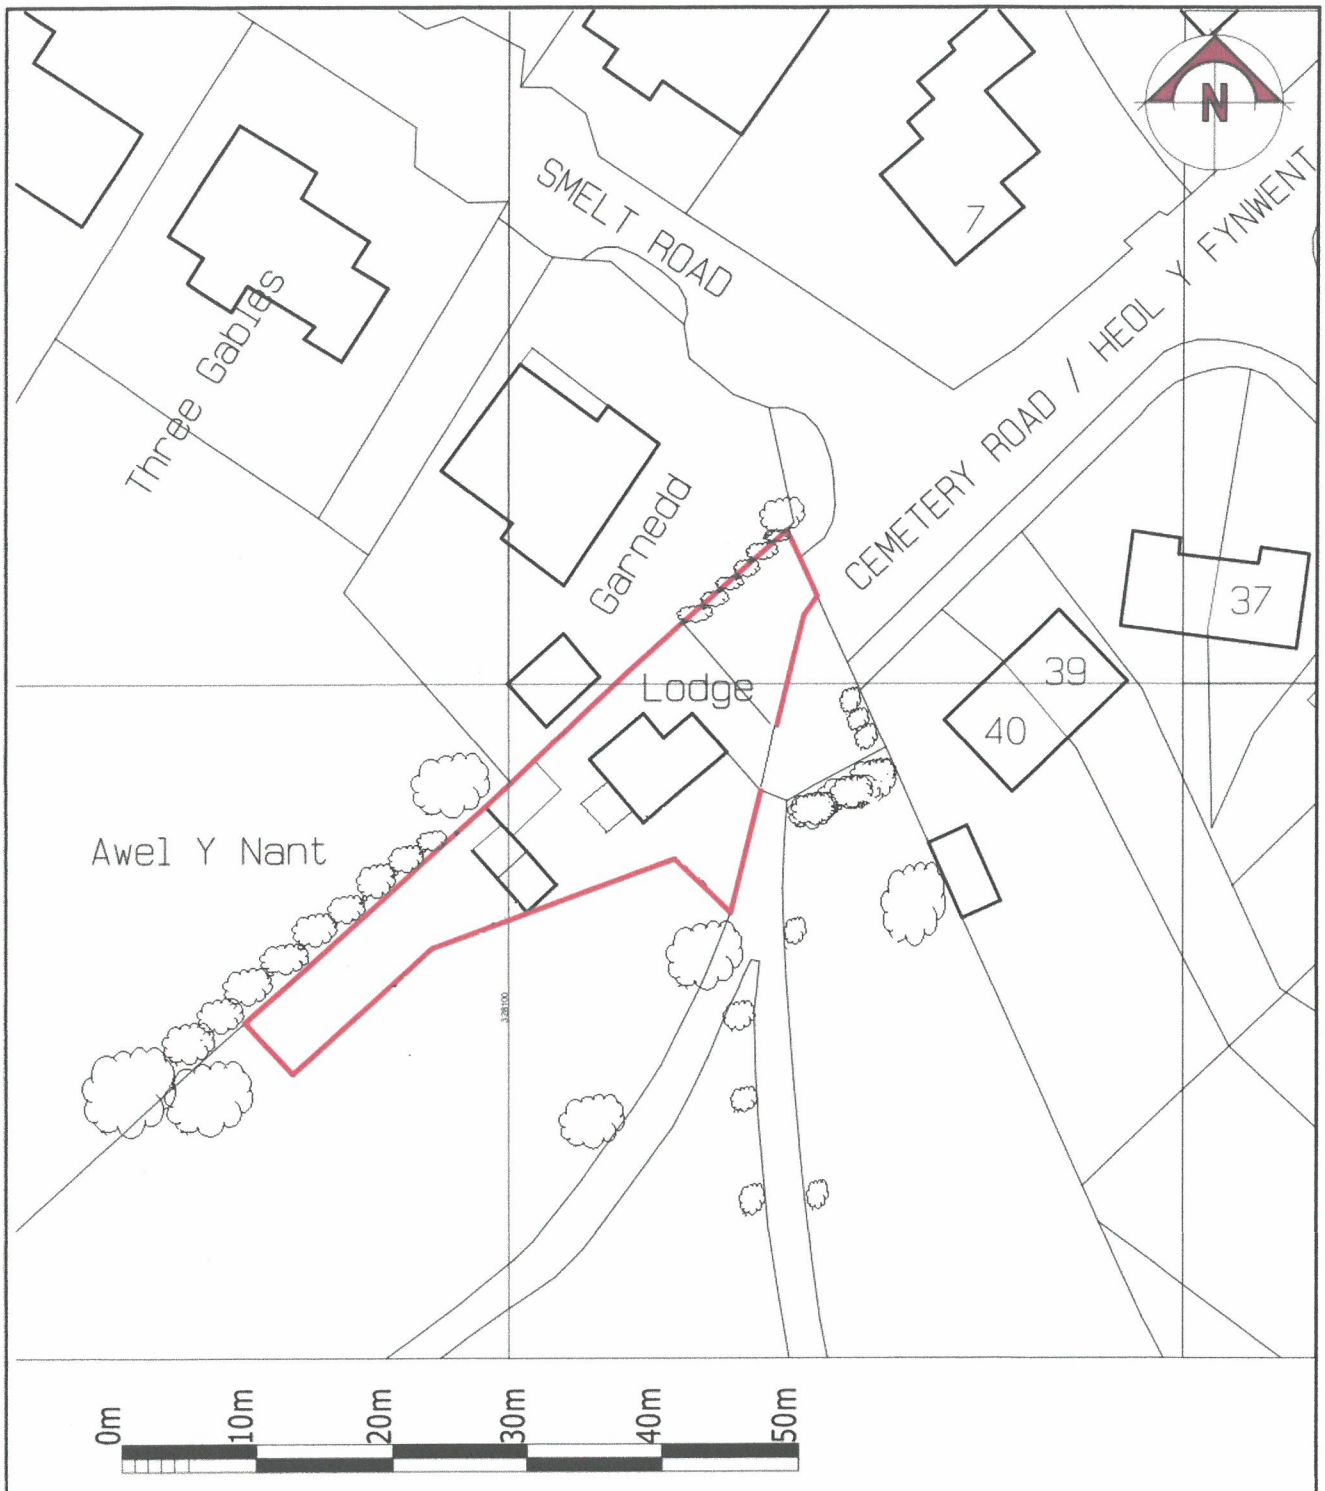


THE LODGE,
CEMETERY ROAD,
COEDPOETH,
WREXHAM, LL11 3SP

EXISTING SITE PLAN

Scale 1:500@A4.