
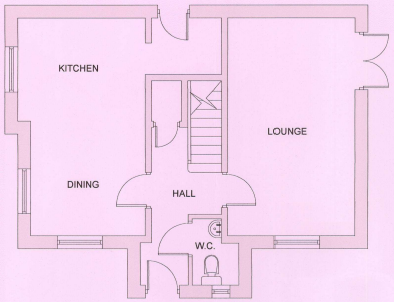


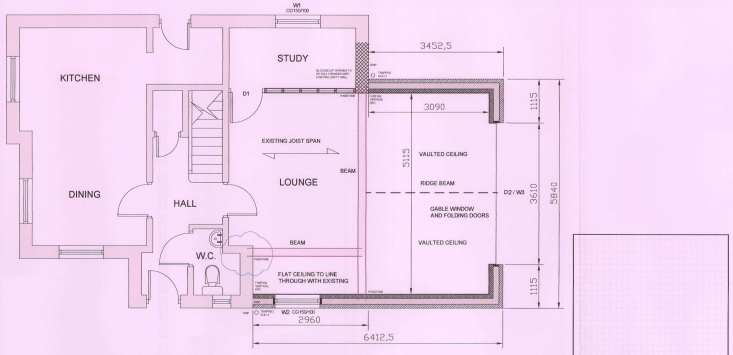

NEW BEAMS AS ENGINEERS DESIGN

REMOVE EXISTING LOUNGE WALL TO CREATE OPEN PLAN LIVING AREA

CHECK STRUCTURAL


SINGLE STOREY EXTENSION FOOTPRINT



EXISTING FRONT ELEVATION



EXISTING SIDE ELEVATION

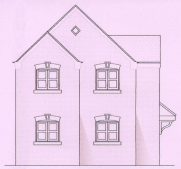

EXISTING SIDE ELEVATION




EXISTING REAR ELEVATION



PROPOSED FRONT ELEVATION



PROPOSED SIDE ELEVATION

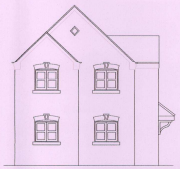

PROPOSED SIDE ELEVATION



PROPOSED REAR ELEVATION

Client	Mr Jones
Drawing Title	Plans and Elevations
Project	16 Plas y Ffynnon, Wrexham, LL11 2AY
Scale 1:50 & 1:20	Drawing No. 01
Date Aug 24	Revisions