



Front Elevation

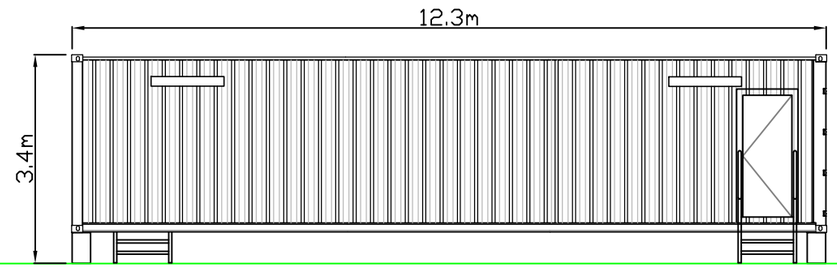


GL: As existing

Rear Elevation

Roof Plan

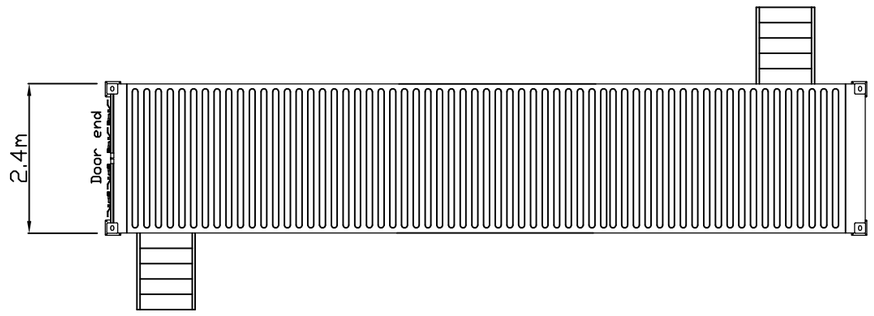

End Elevations

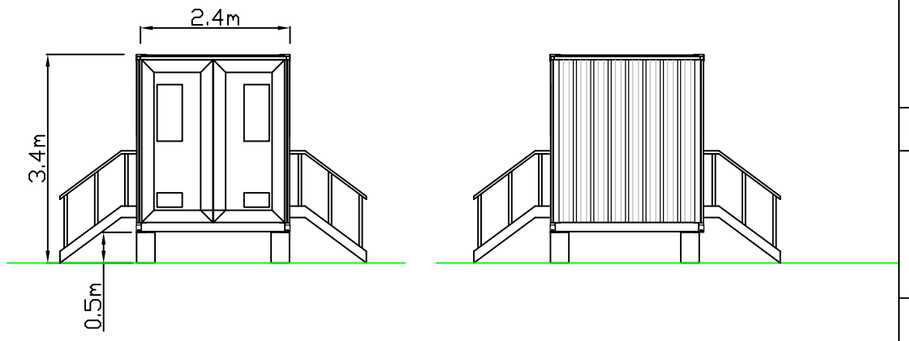

NOTES

All dimensions in metres unless otherwise specified.

Scale 1:100 @ A3	Date: Oct 2024

Prepared by: dulas

Client: Bymbo Heritage Trust

Project: BRYMBO COMMUNITY SOLAR

Figure 6 - Battery Strorage

Drawn by: MH	Checked by: CW	Version: 1c

Every effort has been made to ensure the accuracy of the information provided on this figure. Dulas Ltd cannot be held responsible for any omissions or errors in the data supplied by third parties and hereby expressly disclaims any responsibility for any losses, disappointment, negligence or damage caused by reliance on the information contained on this figure.