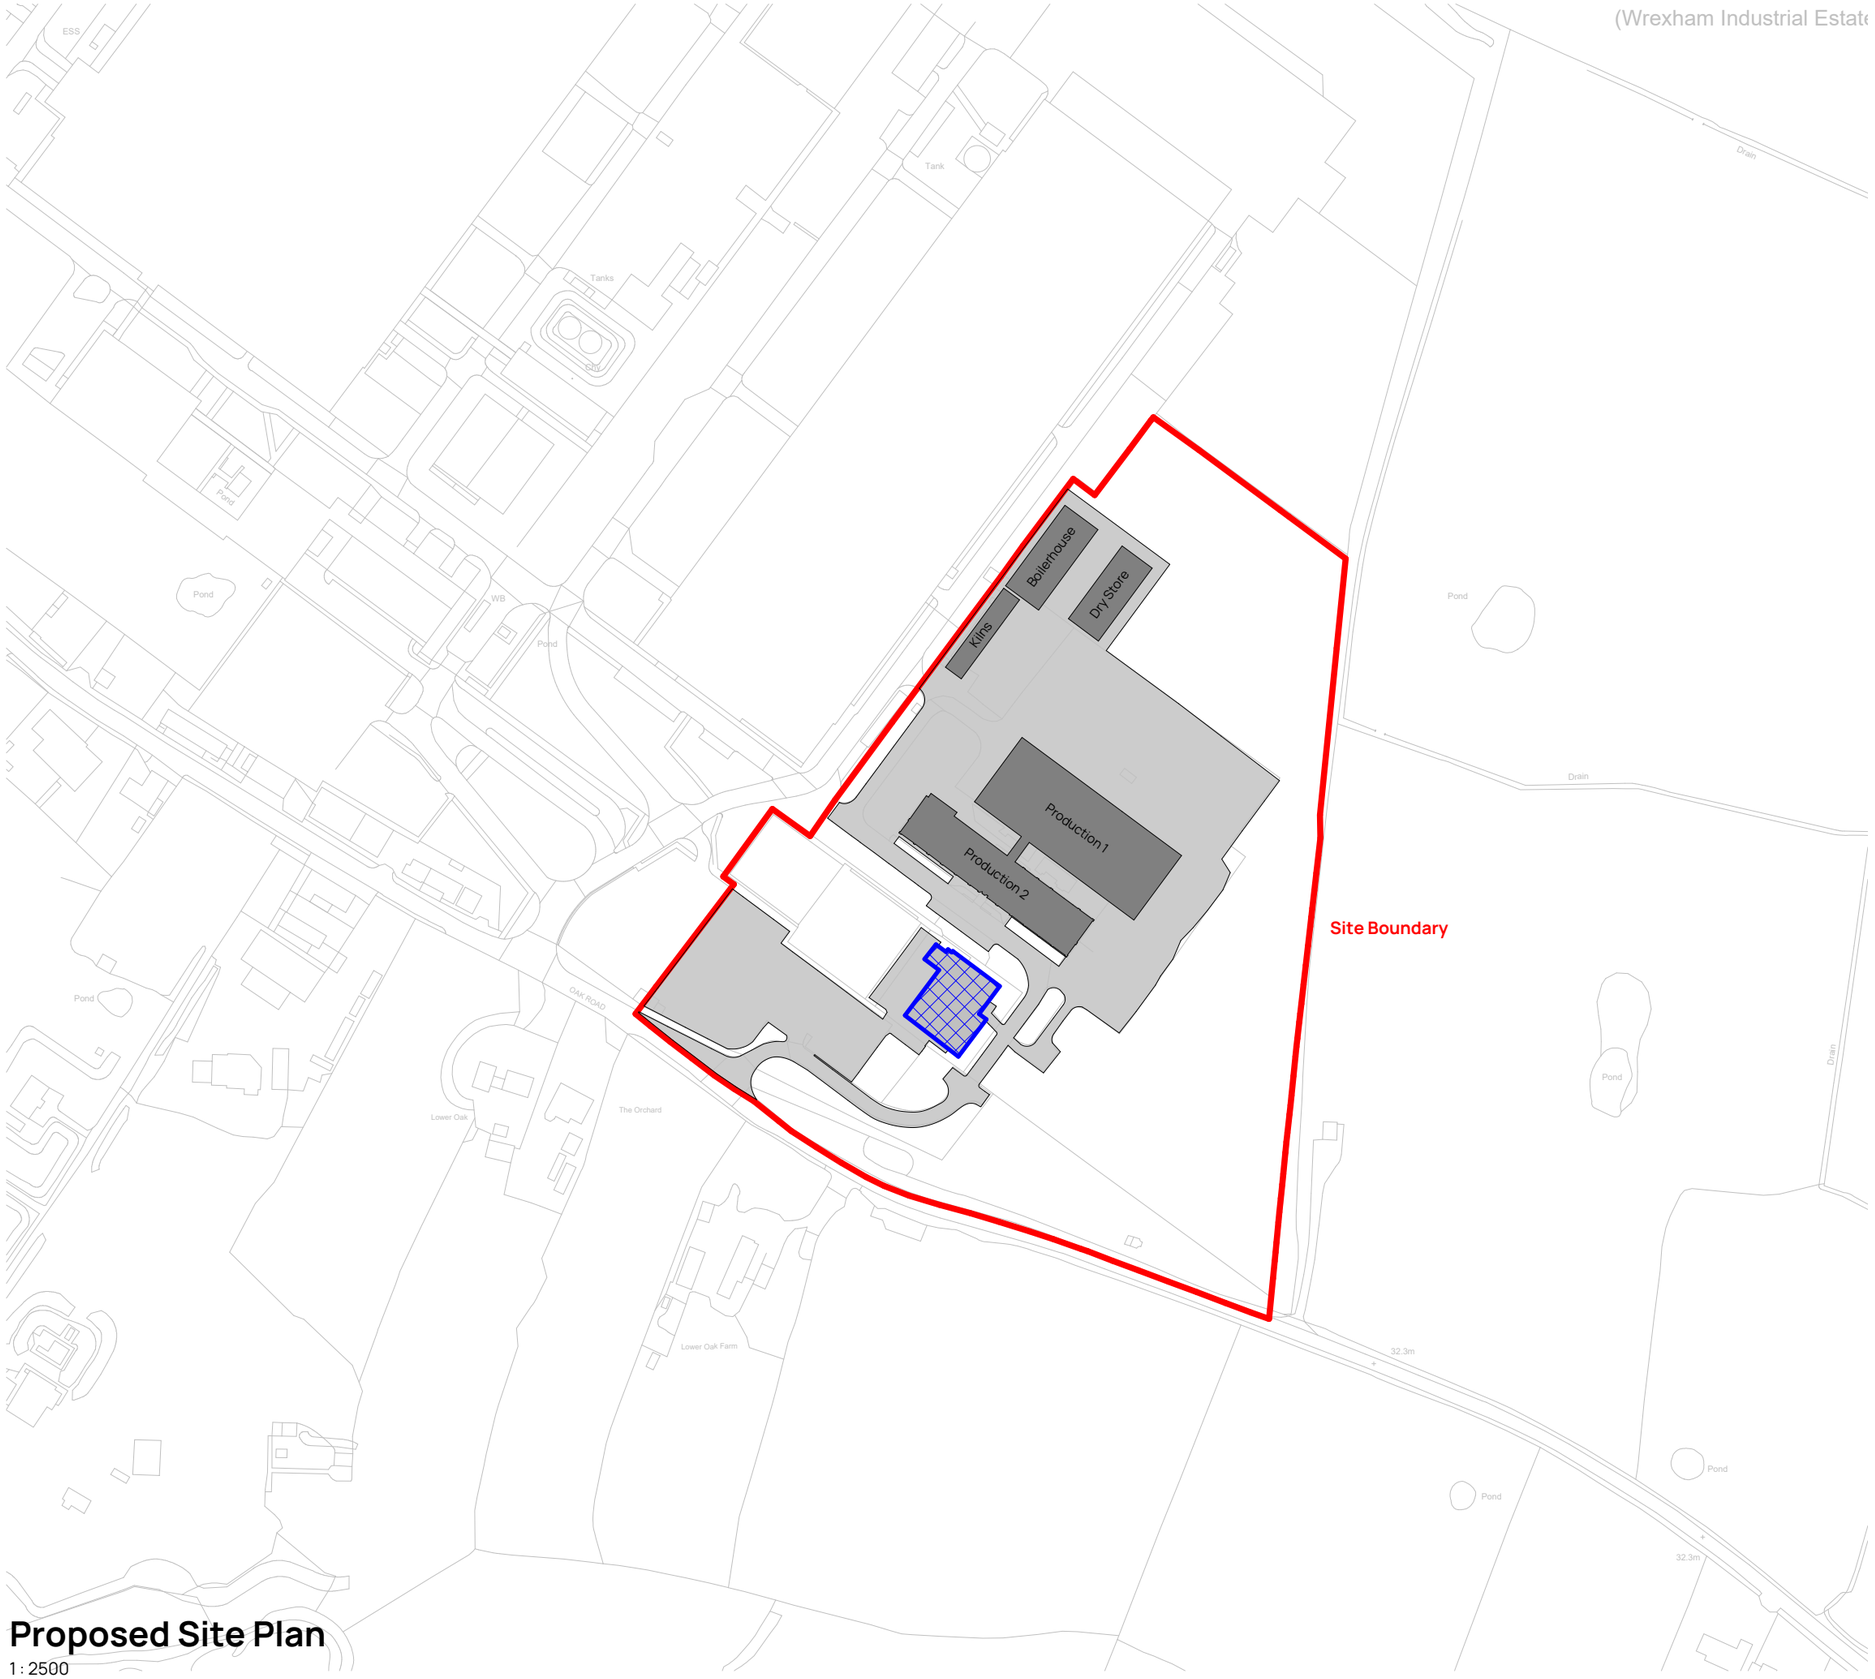



## Proposed Site Plan
1 : 2500

Do not scale from drawings unless by agreement with Architect/Engineer. Work to figured dimensions only. Check all dimensions on site prior to commencing the works. Drawings to be read in conjunction with other relevant consultant information. Where any discrepancy is found to exist it should be reported to the Architect/Engineer immediately.

N

Existing Buildings

Area of building slab to remain and be cleaned off and left in a tidy, traversable condition.

Existing Hardstanding

| Revision | Date | Drawn | Description |
|---|---|---|---|
| P1 | 25/07/24 | JR | Planning issue. |

**Client & Project**

**James Jones P&P Ltd**

Wrexham Production Building Extension

**Address**

**JJPPL**

Oak Rd,
Wrexham,
LL13 9RG

**Drawing Title**

**Proposed Site Plan**

| Status / Stage | Scale @ A3 | Drawn | Checked |
|---|---|---|---|
| S2 | As indicated | JR | JW |

**Drawing Number** S3220-BDN-XX-XX-DR-A-0012

**Revision** P1

0mm | 25.0m | 50.0m | 100.0m | 150.0m

**Established 1983.**

**T:** 01915356189 **E:** durham@bdnltd.com
**W:** www.bdnltd.com

**North East (Head Office)**
The Old School, Simpson Street,
Sunderland, SR4 6DR

**North West**
Room 107, Ulverston Business Centre,
Ulverston, LA12 7LQ

BuildingDesignNorthern