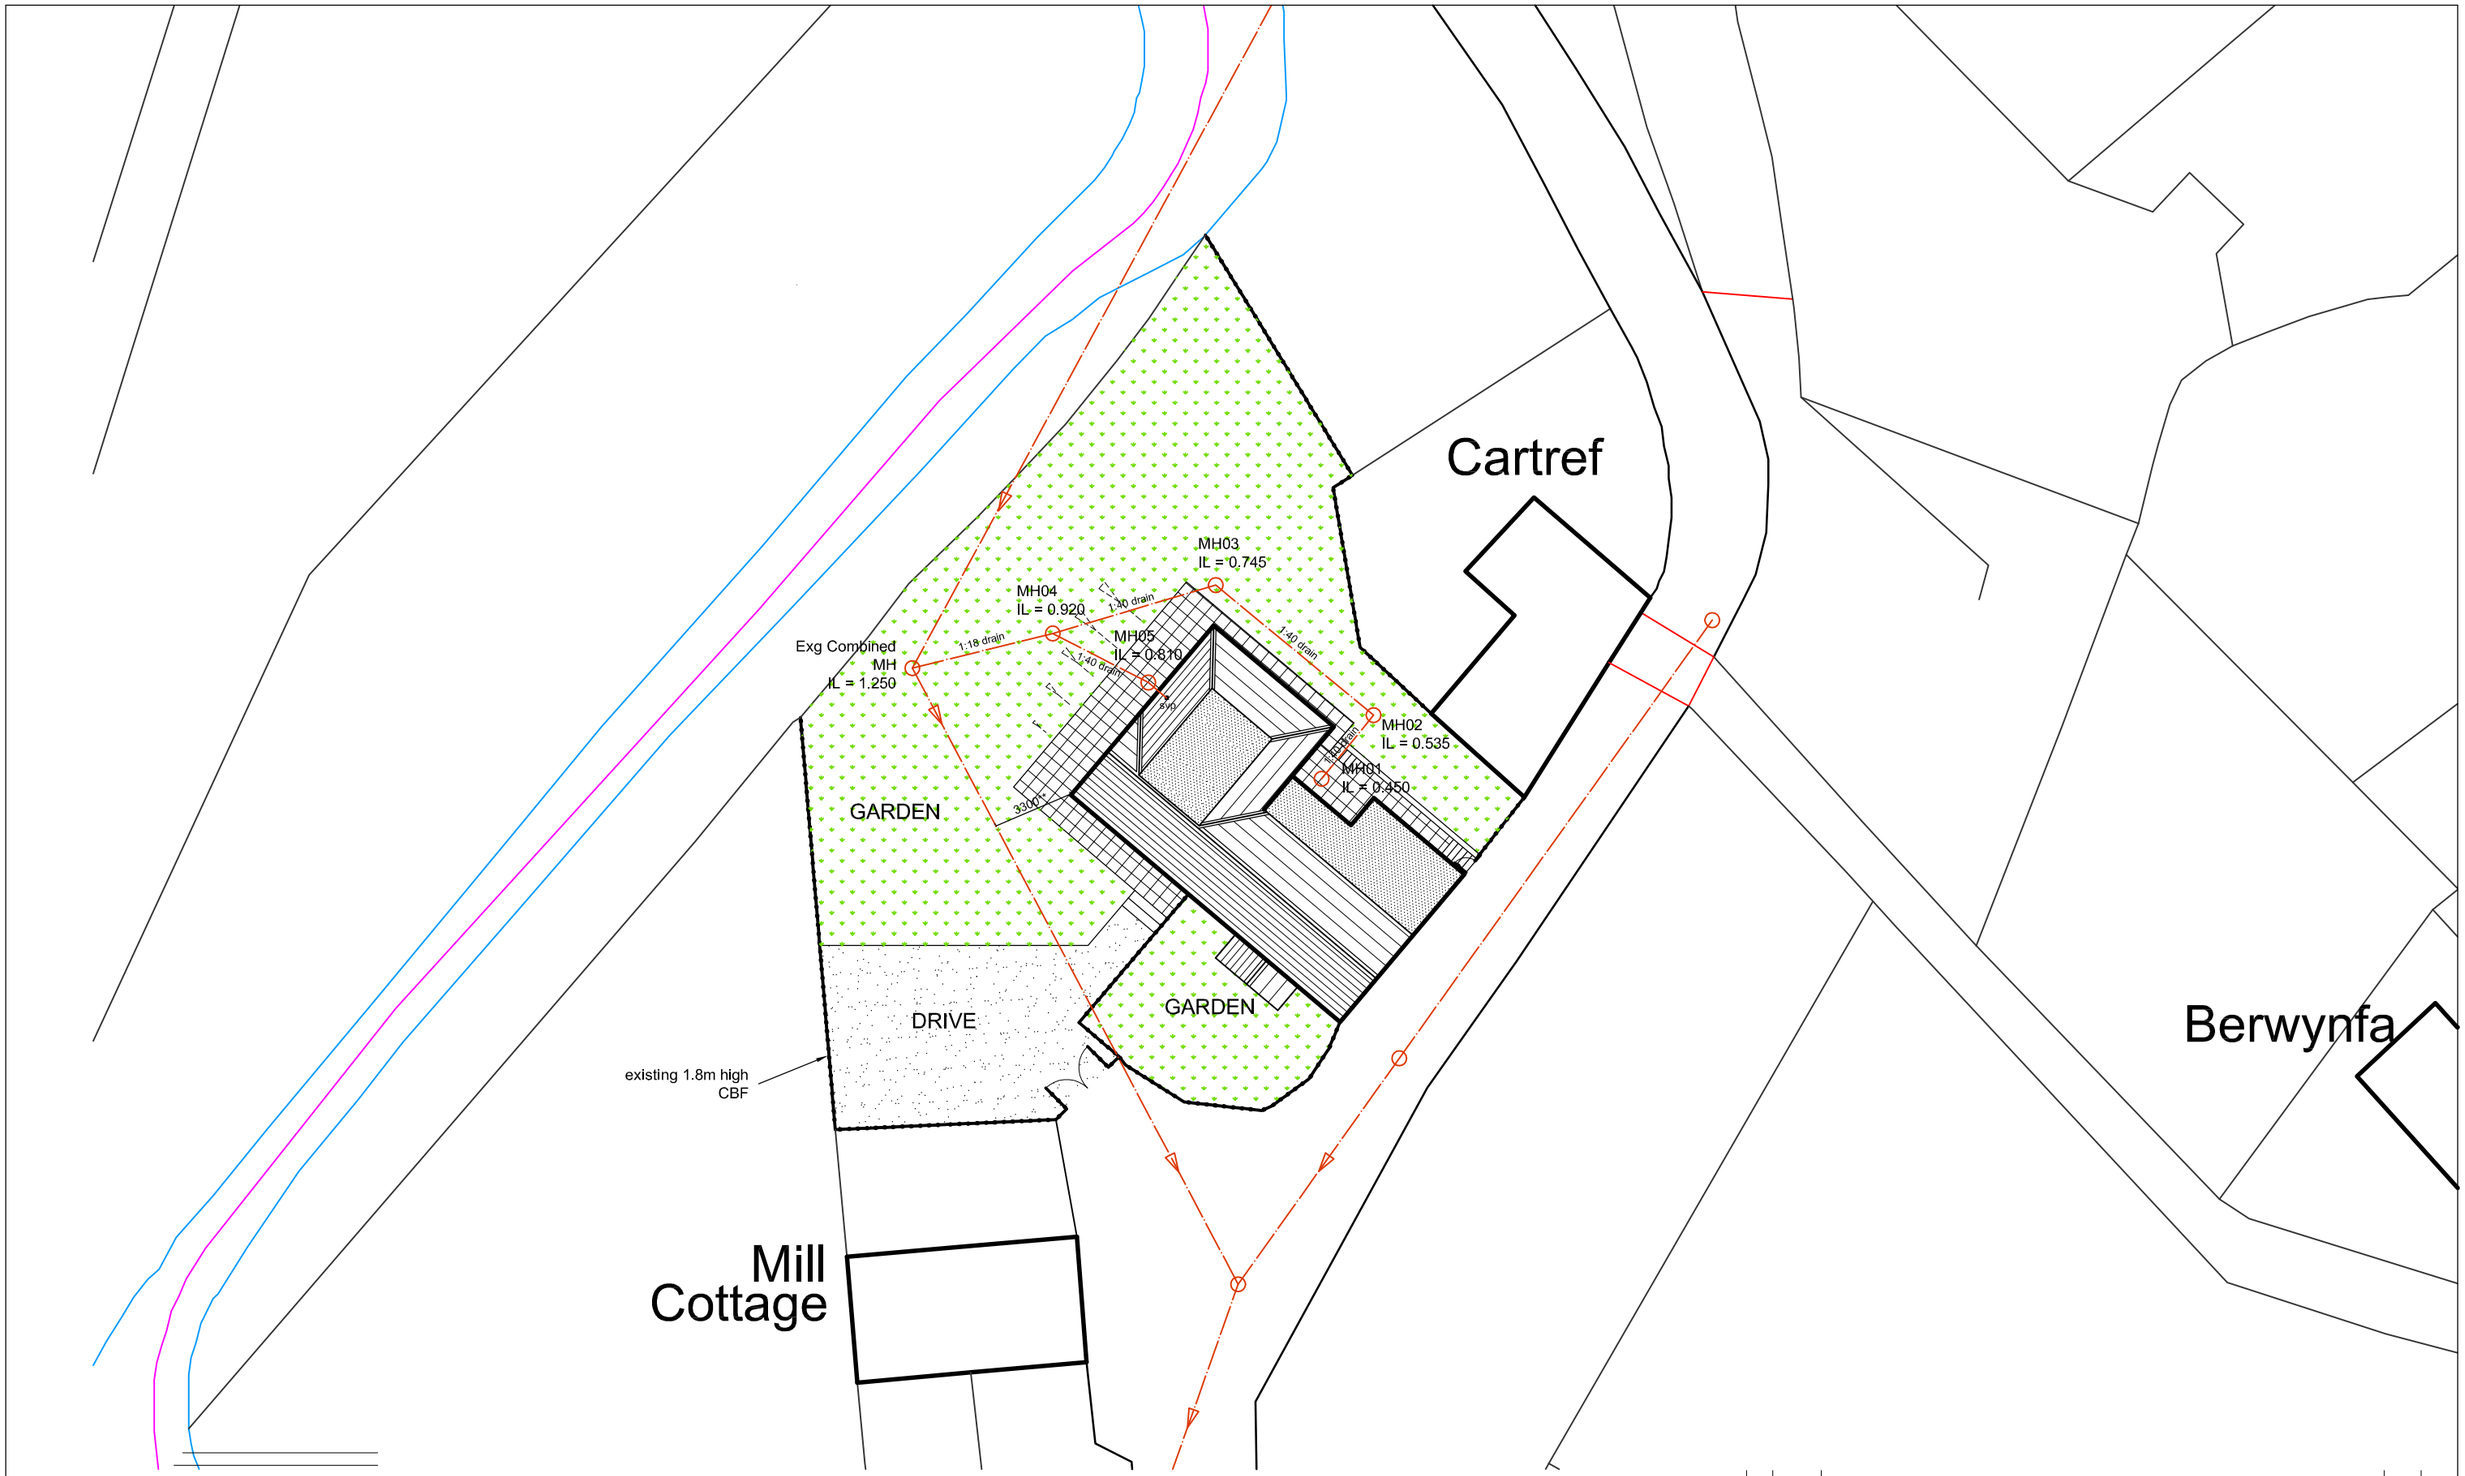


T: 07833 029535
E: info@cbarchitecturaldesign.co.uk
W: www.cbarchitecturaldesign.co.uk

Architectural Design

Rev:	Date:	Description:	Initial:	Chkd:

Client MR ANDREW MURRAY

Project Extension at Hilcrest
Mill Lane, Cefn Mawr LL14 3NL

Drwg. Title Site Plan
AS PROPOSED

Scale 1:250 Drawn C.B. Chkd. CB Date 15/08/19

Drwg. No. 830/L(9)01 Revision D

0 10 20 50mm NATURAL SCALE

ORIGINAL DRAWING SIZE 420 x 297 (A3)