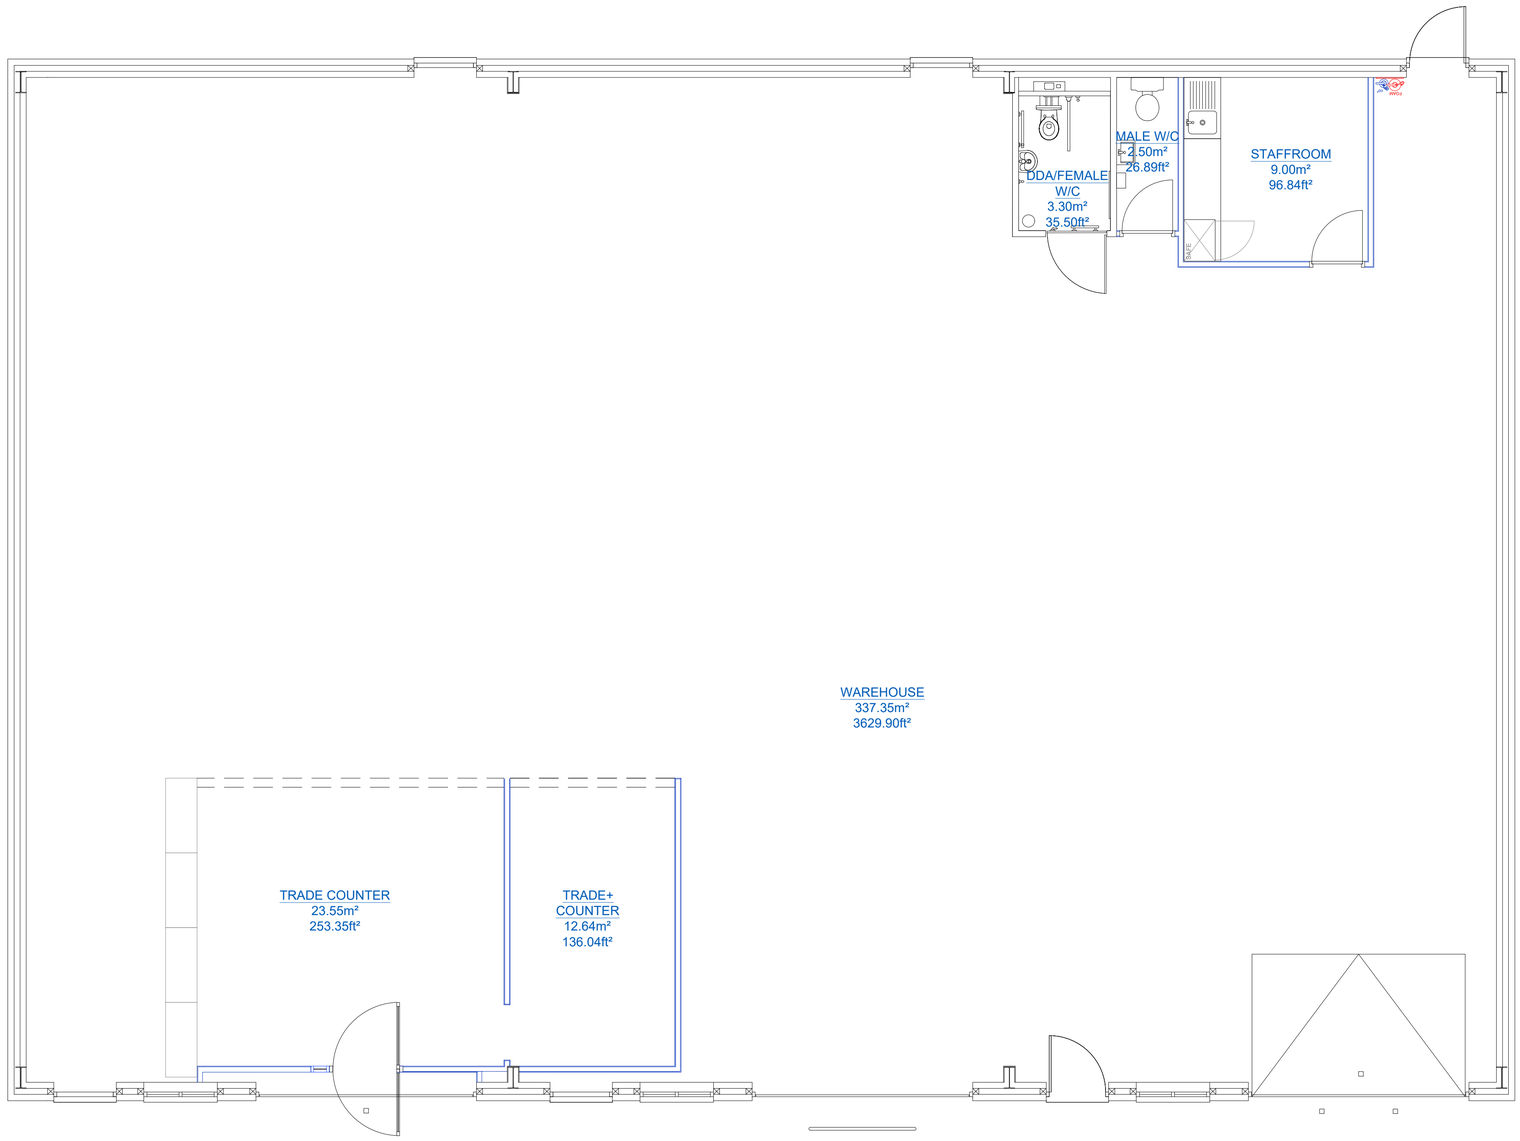


PROPOSED GROUND FLOOR LAYOUT
SCALE 1:50


RZASG-M


RZAG-N / RZA-D

EXAMPLE OF TYPICAL ASHP UNITS
NOT TO SCALE

*SEE APPENDIX FOR PRODUCT DATA SHEETS

ASHP'S
- INSTALL 2No. ASHP UNITS
- 1No. DAIKIN RZA250D CONDENSER
- 1No. DAIKIN RZASG125MV1 CONDENSER

ELECTRICAL
CU01 - DAIKIN RZA250D @ 3ph, 380-415v, 20AMP FUSE.
CU03 - DAIKIN RZASG125MV1 @ 1ph, 240v, 32AMP FUSE.
I-TAB - 1ph, 13 AMP SUPPLY.
FANS - 1ph 6 AMP FUSE.

DETAIL
- PIPEWORK TO CONDENSERS C/W COWL
- 2No. CONDENSERS TO BE INSTALLED AT LOW LEVEL ON CANTILEVER ARMS
- EXTERNAL PIPEWORK KEPT TO MINIMUM
- 2No. AC CONTROLLERS TO BE INSTALLED IN MANAGERS DESK TRUNKING
- 1No. I-TAB CONTROLLER TO BE INSTALLED NEAR MANAGERS DESK TRUNKING. POWER WIRED IN BY ELECTRICIANS

AMALGAMATION, CHANGE OF USE AND EXTERNAL ALTERATIONS SUBJECT TO A SEPARATE PLANNING APPLICATION (PP-13519073)

REVISIONS	DATE	INIT

ISSUED FOR
PLANNING

DRAWING PROJECT
UNITS 4-6 WYNNSTAY INDUSTRIAL ESTATE, RUABON, LL14 6EN

DRAWING TITLE
PROPOSED
FLOOR PLAN

CLIENT
SCREWFIX DIRECT LIMITED

DRAWN BY	CHECKED BY	SCALE	DATE
TM	CM	1:50 @ A1	16.10.2024

DRAWING NUMBER
7997-SF_RUABON-FLD-00-XX-DR-I-0027-GA-P3

SCALE BAR @1:50
0 1m 5m

Resolution INTERIORS

REGISTERED IN ENGLAND & WALES NO. 3678965. VAT REGISTRATION NO. 723652246
GEORGE SMITH WAY, LUFTON 2000 BUSINESS PARK,YEOVIL, SOMERSET, BA22 8QR
01935 422700 - design@resolutioninteriors.com - www.resolutioninteriors.com

COPYRIGHT OF THIS DRAWING IS RESERVED BY RESOLUTION INTERIORS LIMITED. THE DRAWING IS ISSUED ON THE CONDITION THAT IT IS NOT COPIED, REPRODUCED OR DISCLOSED TO A THIRD PARTY WITHOUT CONSENT