

This drawing is the copyright of G & S Design Ltd and may not be altered or reproduced without written consent.

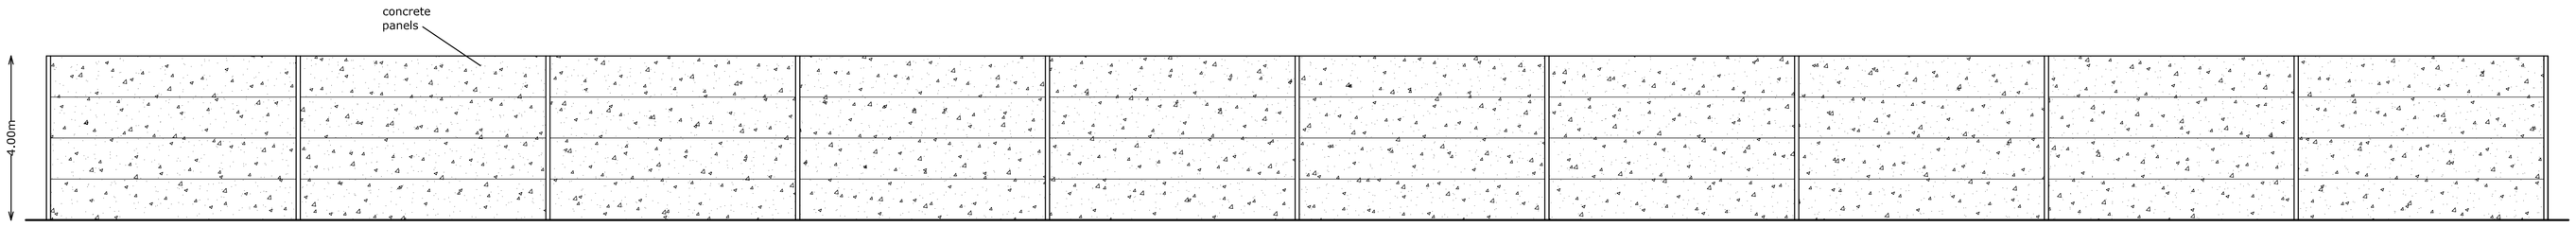

Proposed East Elevation

0 5m 10m

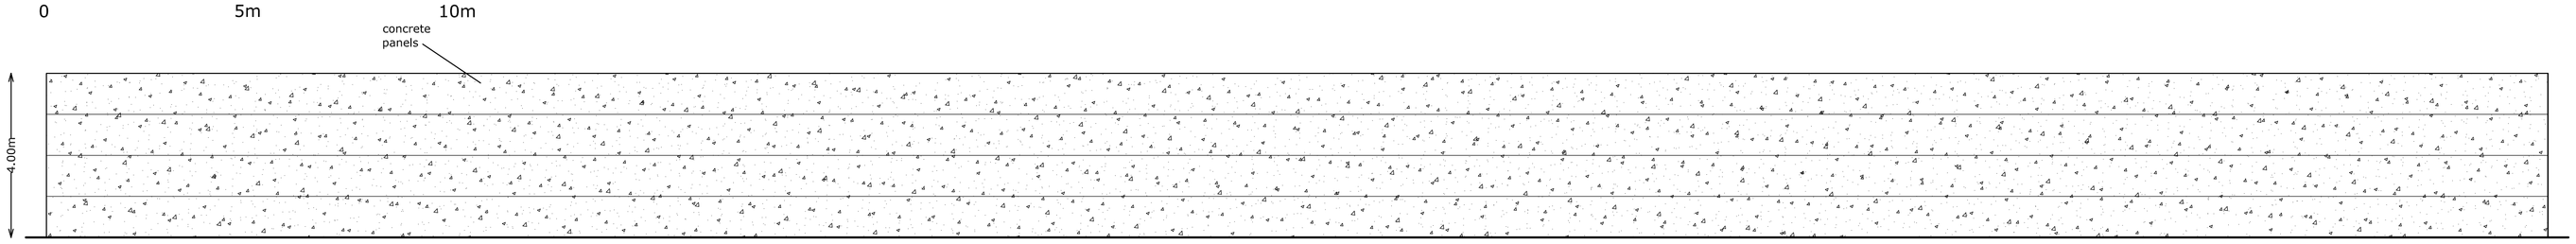


Proposed West Elevation




Proposed Plan


0 5m 10m

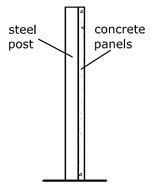

Proposed North Elevation

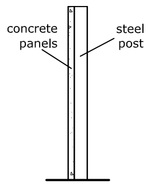


Proposed South Elevation

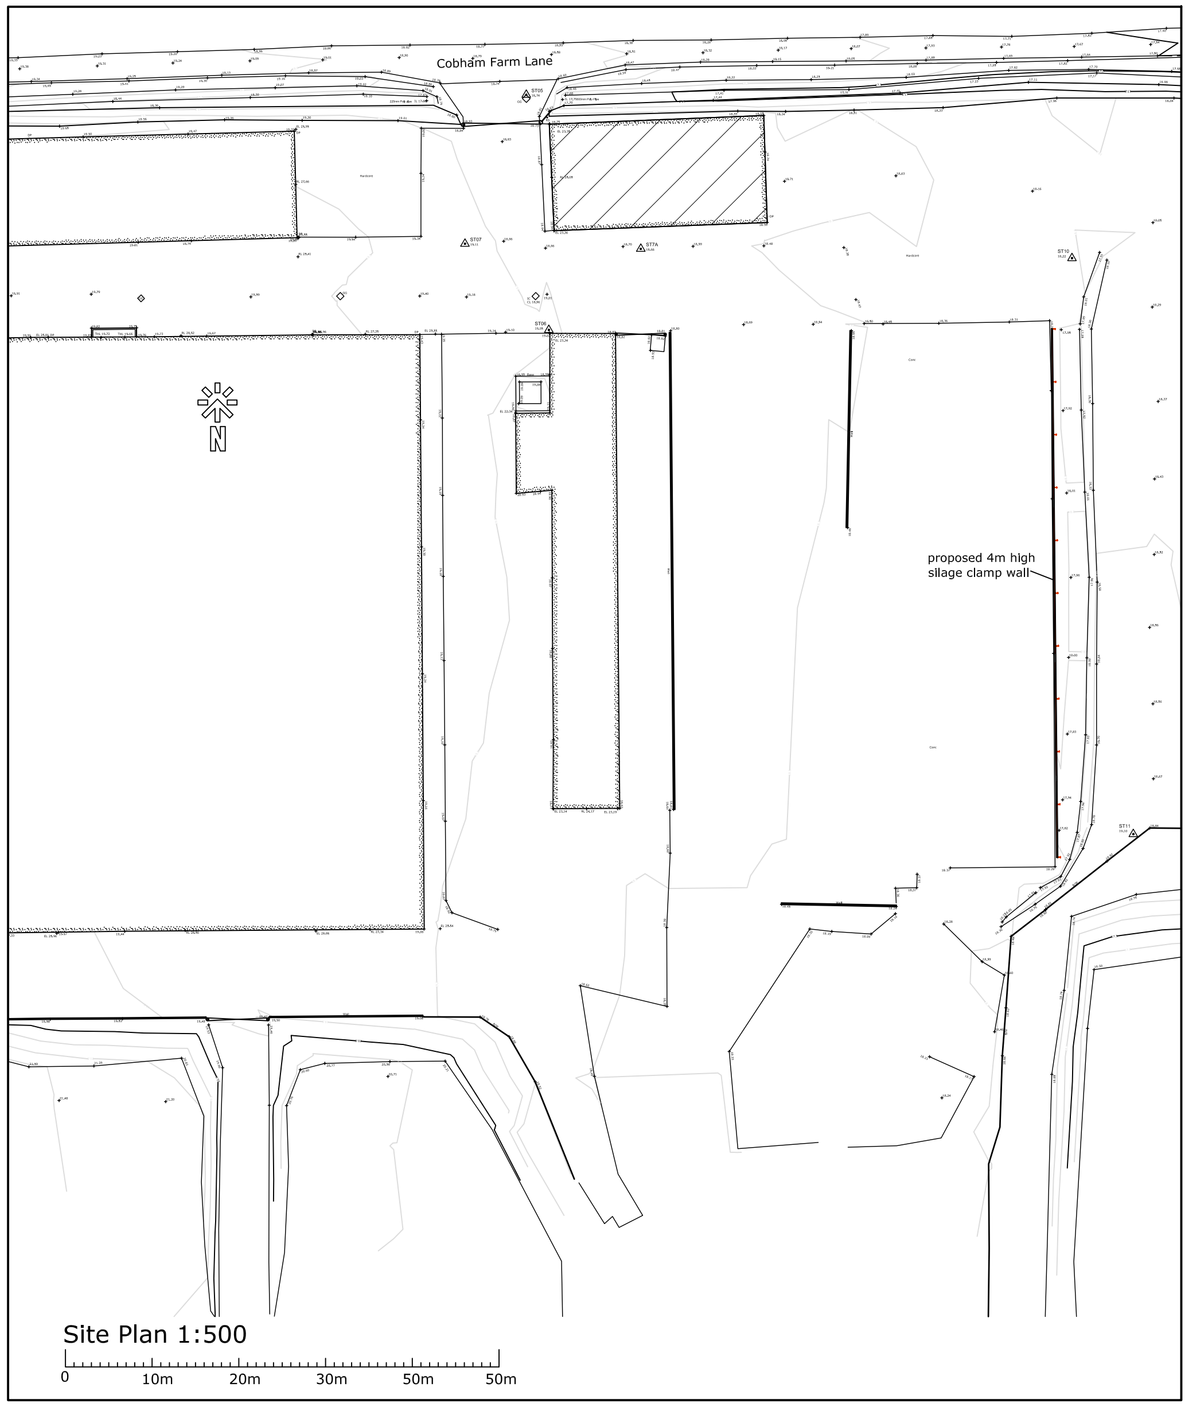

Site Plan 1:500

0 10m 20m 30m 50m 50m

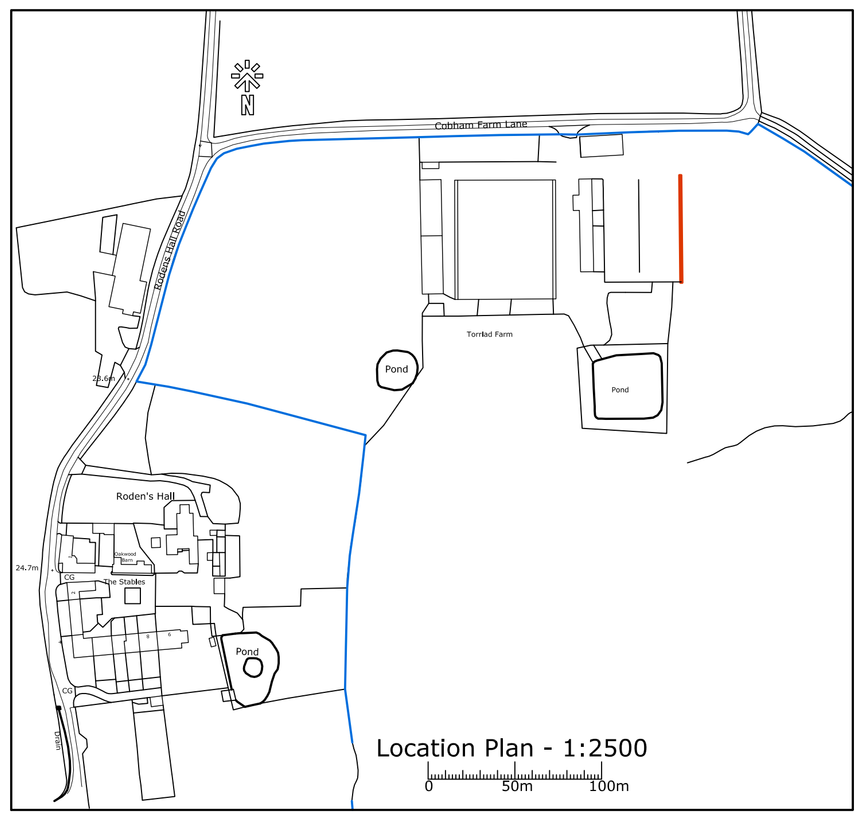

Location Plan - 1:2500

0 50m 100m

Title:
Proposed Silage Clamp Wall
Torriad Farm,
Bowling Bank,
Wrexham, LL13 9RT

Client:
Torriad Farms Ltd

Scale: 1:100, 1:500 1:2500@A1

Drawing number: 1195-07

Date: 13/11/24

Drawn by: SB

Revision:

G&S DESIGN LTD
2 Lady Anne Court, Wheelock Street,
Middlewich, Cheshire CW10 9AG
Telephone 01606 834020