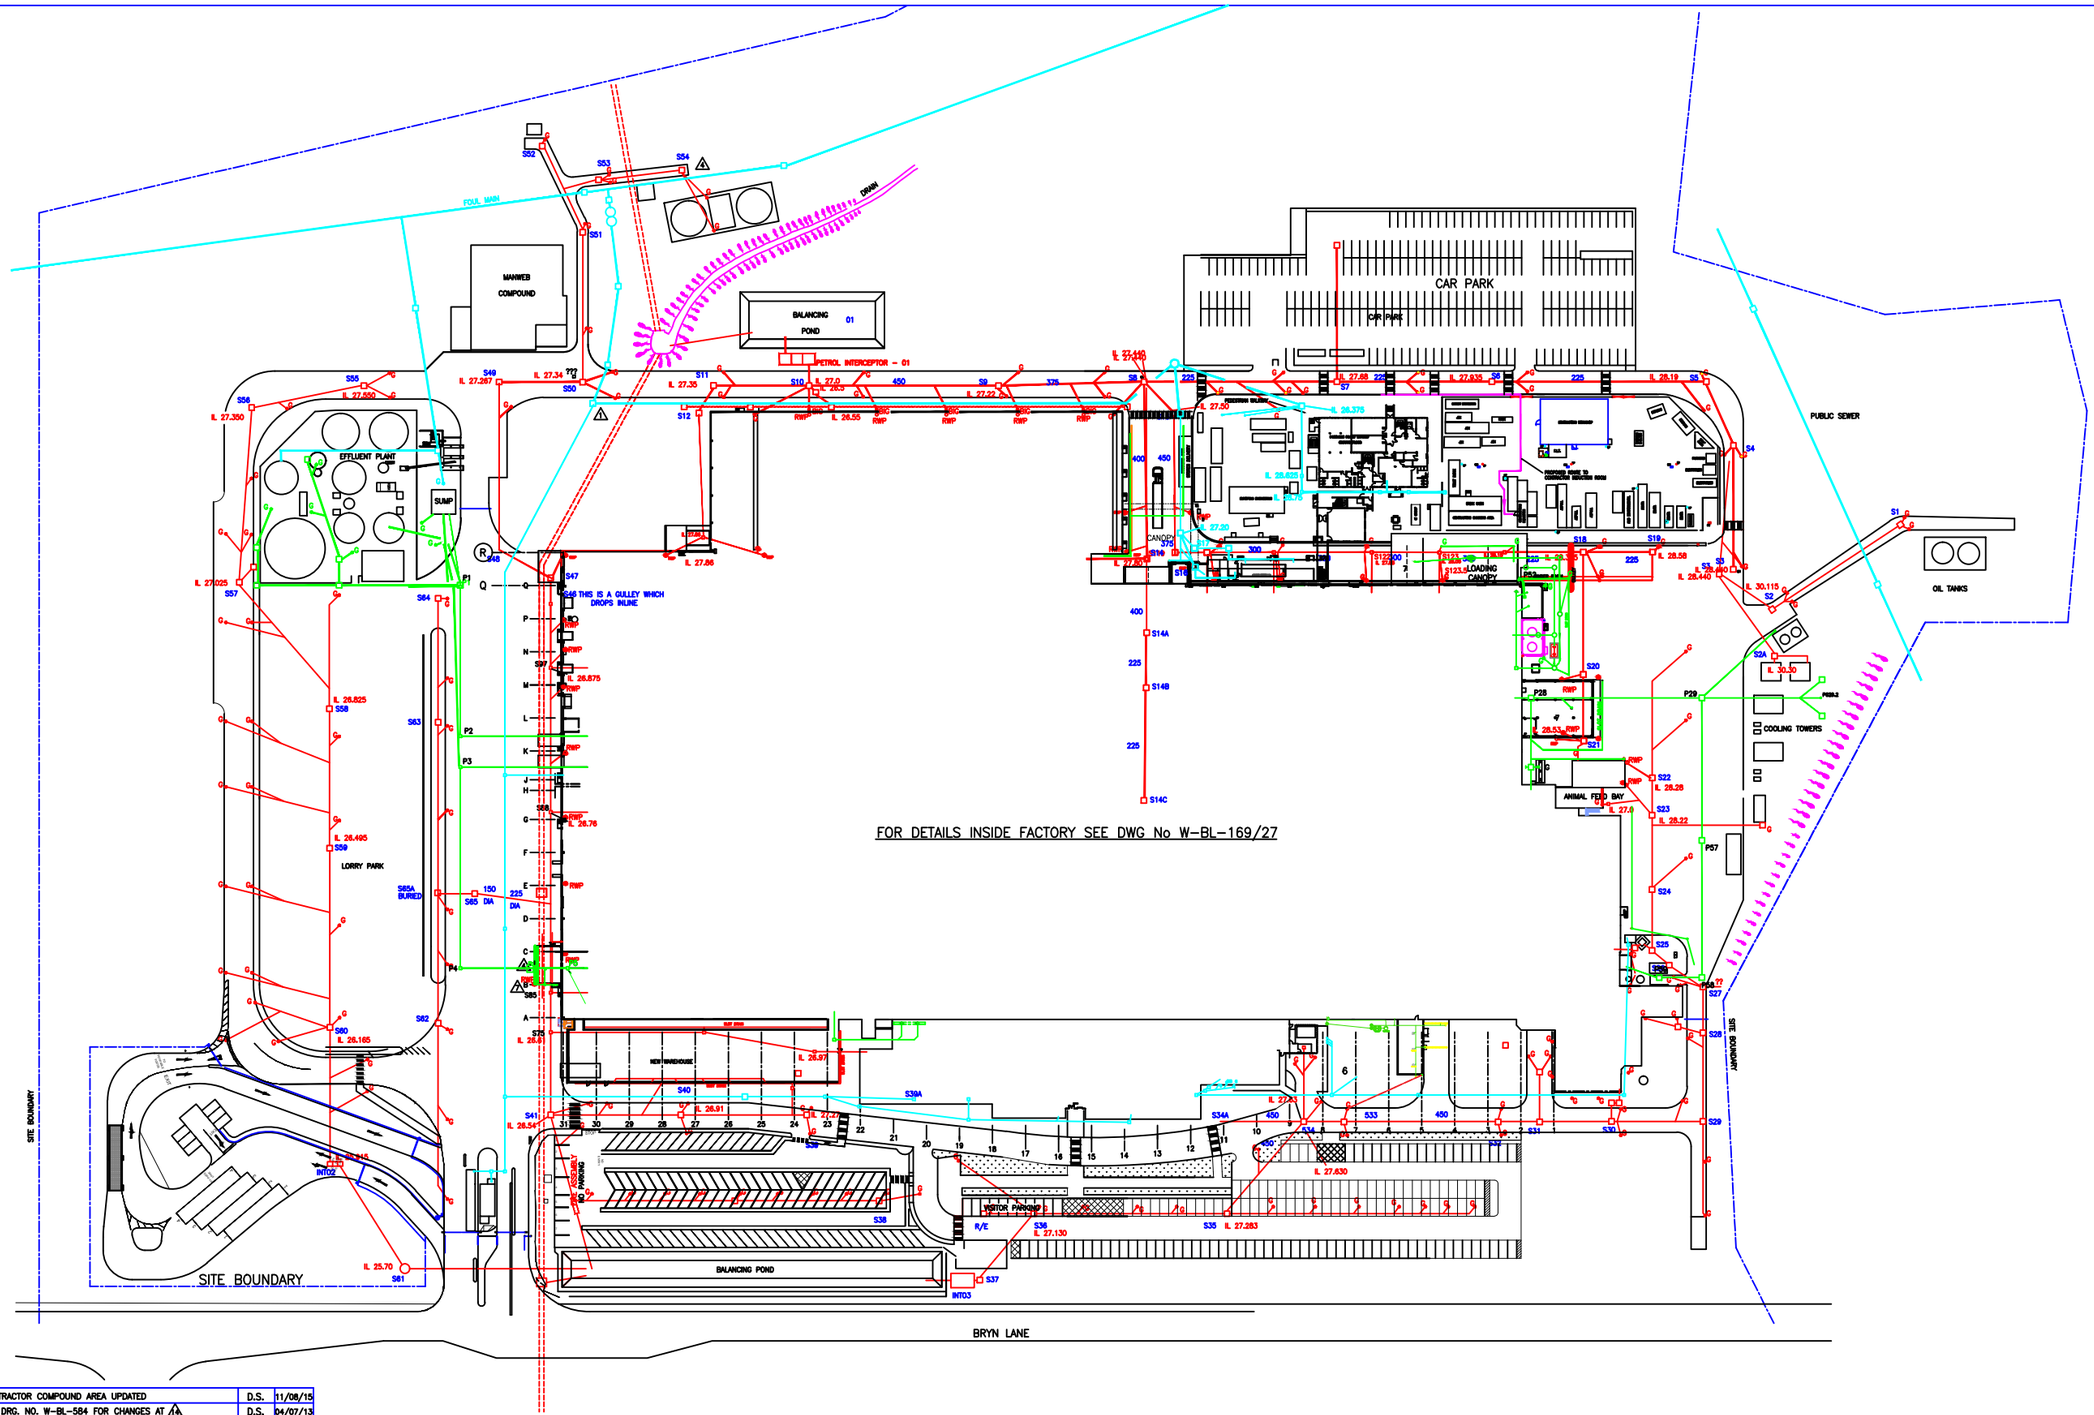


NO.	REVISION	SIG.	DATE
28	CONTRACTOR COMPOUND AREA UPDATED	D.S.	11/08/15
27	SEE DRG. NO. W-BL-584 FOR CHANGES AT ⚠4	D.S.	04/07/13
26	CHANGES BY ANDY BIBBY KELLOGGS ⚠3	D.S.	04/07/13
25	CHANGES BY ANDY PERRIN KELLOGGS ⚠2	D.S.	26/06/13
24	CHANGES BY P.BLACKWELL JACOBS ⚠1	D.S.	14/12/10
23	PORTABLE FOODS CAR PARK DRAIN ADDED ⚠1	D.S.	15/11/10
22	CHANGES BY G.KIMBER JACOBS ⚠	D.S.	18/02/10
21	MANHOLE REF NOS. ADDED	D.S.	12/08/09
30	FRONT CARPARK & SURFACE WATER PIPEWORK UPDATED	MPL	15.03.23
29	CHOCOLATE BUILDING ADDED	MPL	20.04.18

LEGEND:

SURFACE WATER
PROCESS WATER
FOUL WATER
REDUNDANT

□ – MANHOLE
⊠ – MANHOLE (REDUNDANT)
●G – GULLEY
○RWP – RAIN WATER PIPE
IL = INVERT LEVEL

FOR PROCESS WATER GULLEY REF NOS. SEE W-BL-443
FOR SURFACE WATER GULLEY REF NOS. SEE W-BL-444
FOR FOUL WATER GULLEY REF NOS. SEE W-BL-445

NOTICE:
THIS DRAWING AND ALL DESIGNS, DETAILS, INVENTIONS OR DEVELOPMENTS COVERED THEREBY ARE CONFIDENTIAL AND THE EXCLUSIVE PROPERTY OF KELLOGG COMPANY WHICH RESERVES ALL PATENT AND OTHER RIGHTS. IT MUST BE RETURNED WHEN REQUESTED AND USED SUBJECT TO ABOVE CONDITIONS ONLY ON AUTHORISED COMPANY WORK.
USE FIGURED DIMENSIONS: SCALING OF DRAWINGS IS AT CONTRACTORS OWN RISK.
FRACTIONAL DIMENSIONAL TOLERANCE +– 0.010".
WHEN DIMENSIONED IN METRIC TOLERANCE +– 0.25mm.

Kellogg Company
WREXHAM INDUSTRIAL ESTATE, WREXHAM, CLWYD.

SCALE	DRAWN	CHECKED	RELEASED
N.T.S	D.M.		
	DATE 12/96	DATE	DATE

TITLE: DRAINAGE LAYOUT OF SITE

DRG. No. W-BL-71/30