
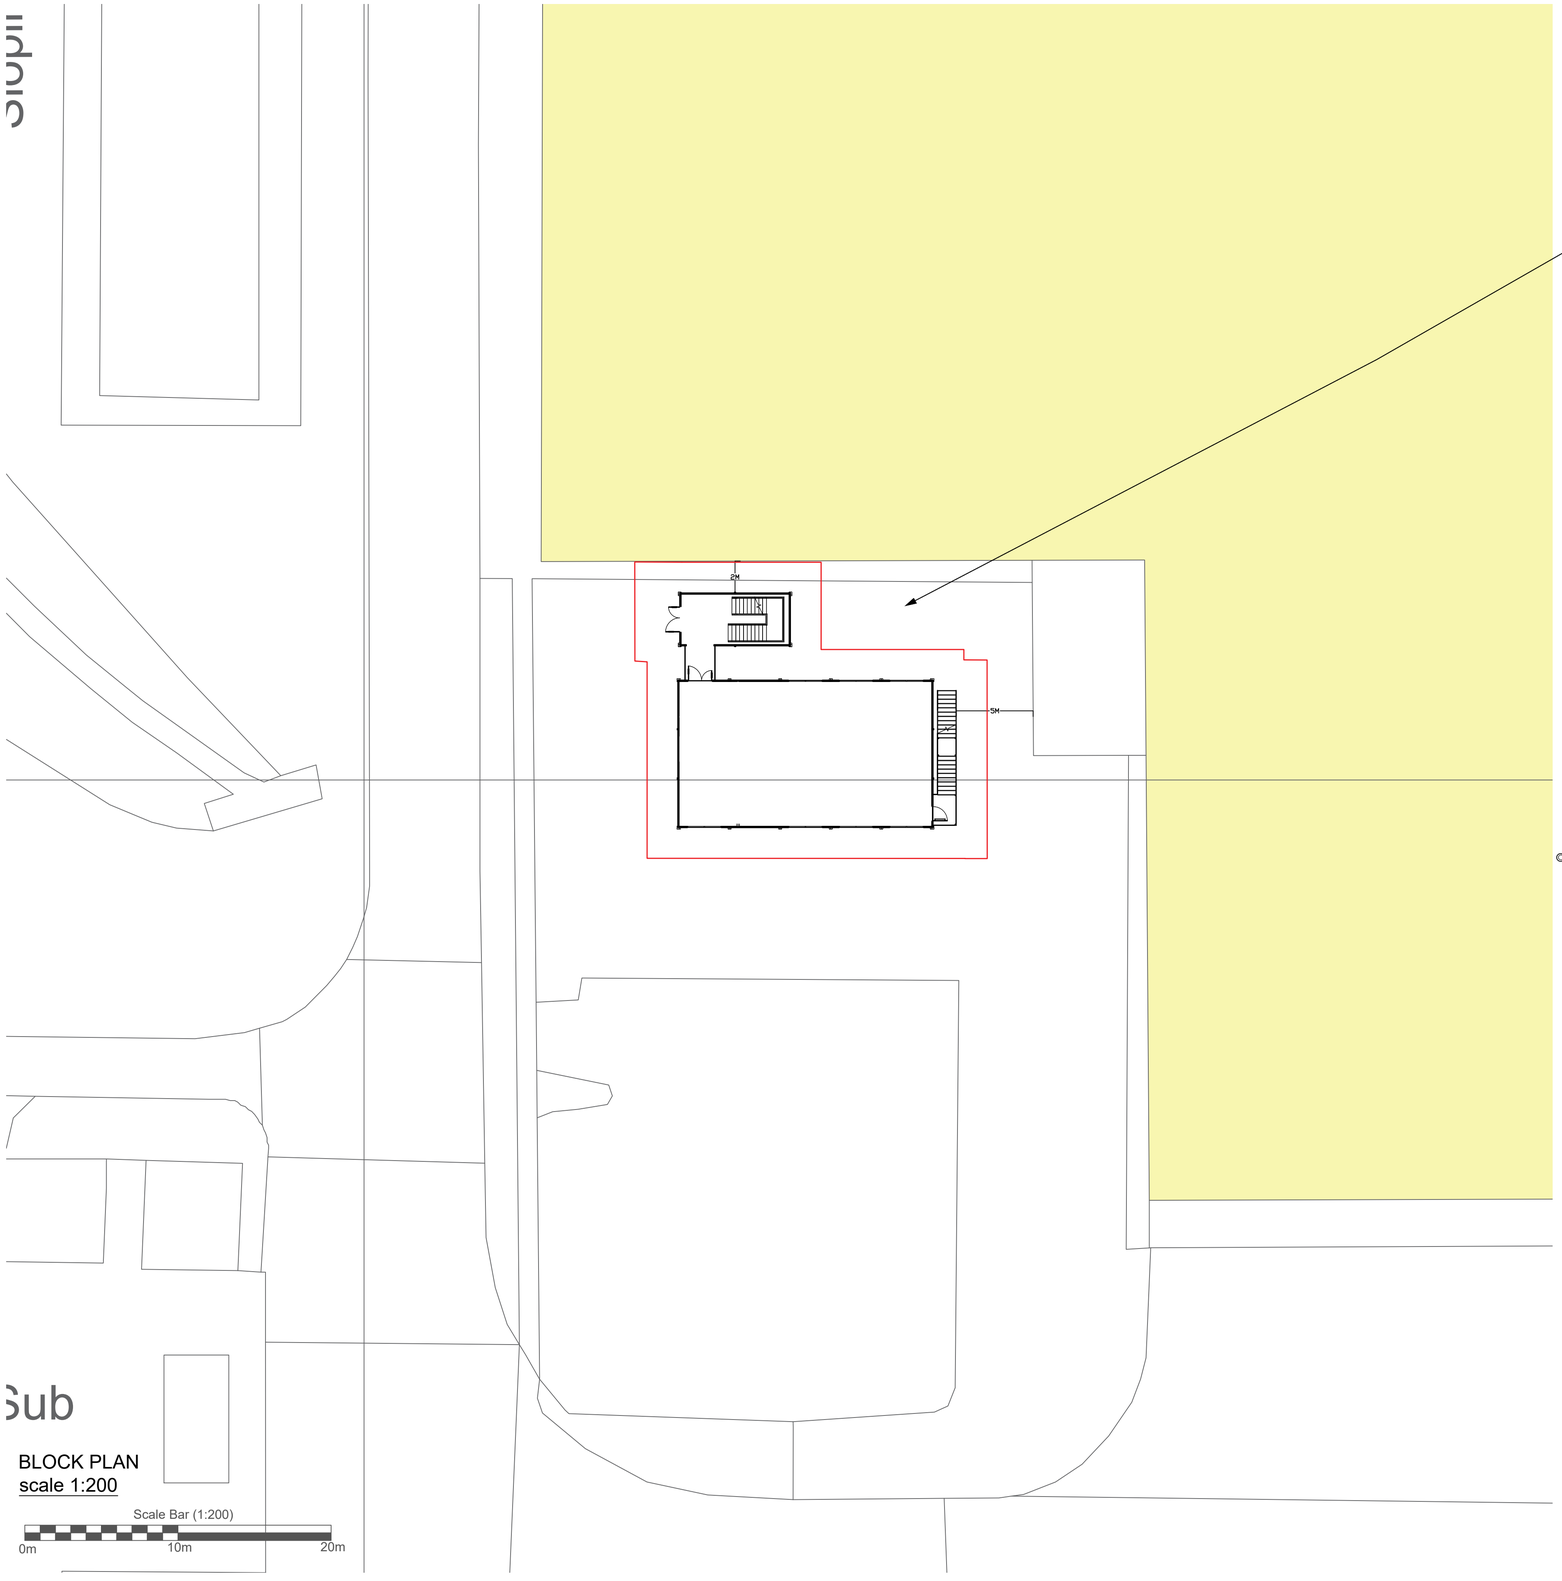


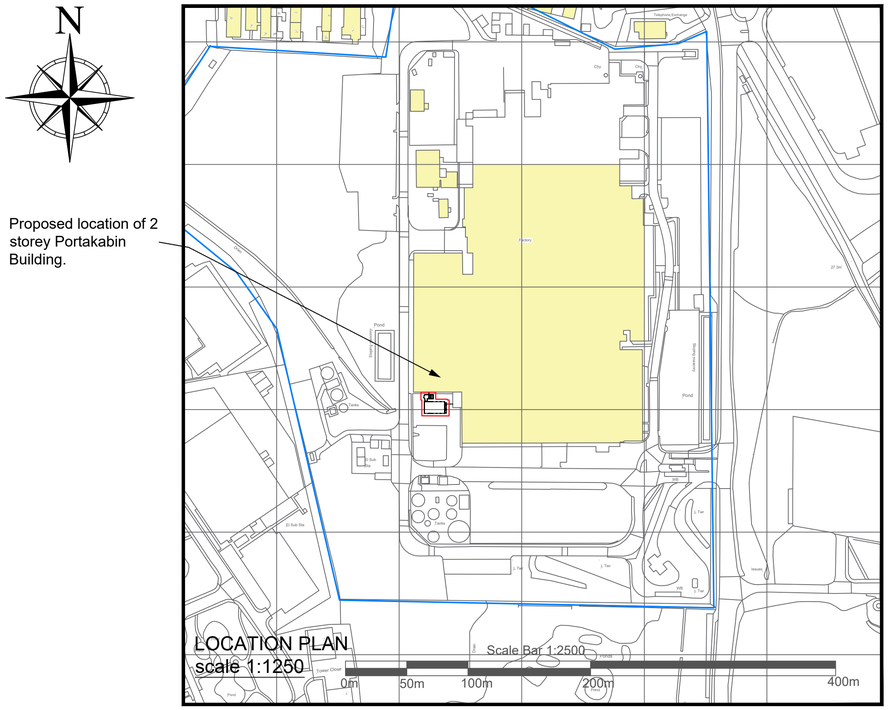

© Crown Copyright 2006
Reproduction in whole or in part is prohibited without the prior permission of Ordnance Survey.

NOTES:
- Site plan is based on existing Ordnance Survey information
- Responsibility is not accepted for errors made by others in scaling from this drawing. Contractors must check all dimensions on site. Discrepancies must be reported to the drawing owner before proceeding.

KEY:
- Application Boundary
- Area owned by client but not in application
- Existing fencing 1.8mH
- Proposed foul drainage route
- Proposed grey water drainage route
- Proposed surface water drainage route
- Proposed fencing

Portakabin Limited 2000
This drawing is the property of Portakabin Limited, it must not be copied or reproduced or divulged to anyone without written permission.

Portakabin

Title
Proposed Block Plan

Kelloggs
Bryn Lane
Wrexham
Ind Est
LL13 9UT

Date: 08/11/2024

Scale : 1:200 & 1:1250 @ A1

Drawing Number
PPBC420065347

Rev.	Date	Notes	