

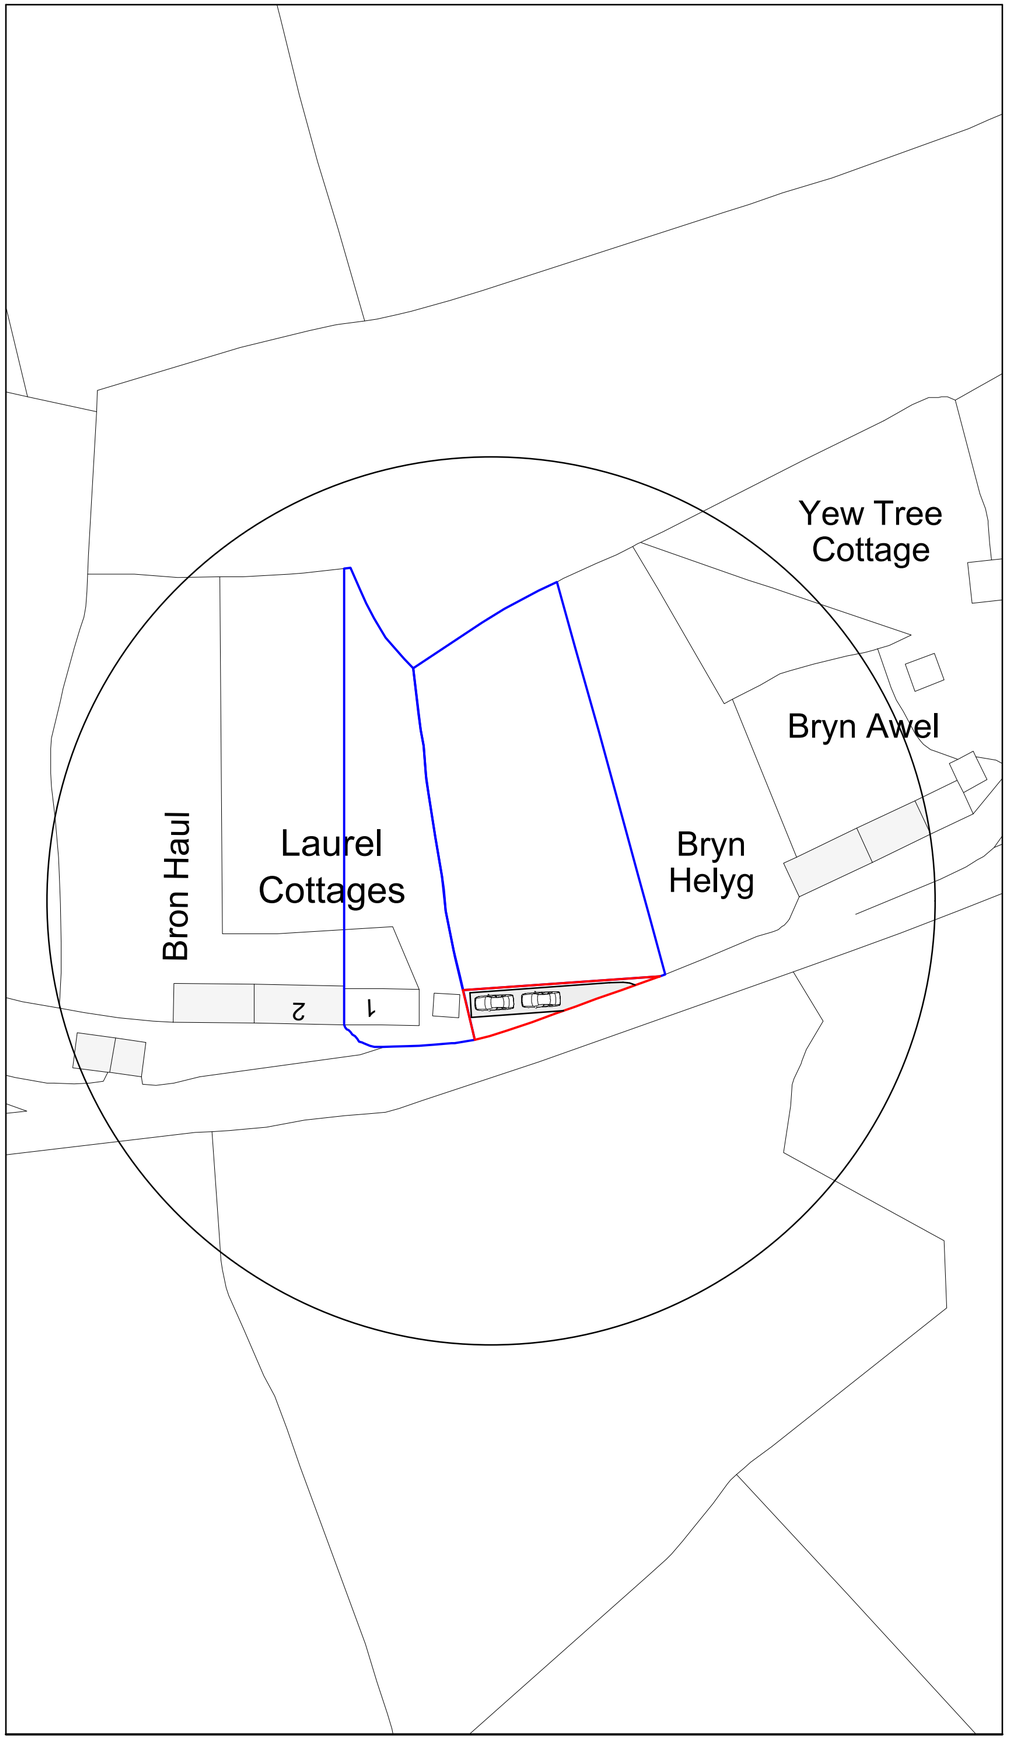


Site Plan 1:500

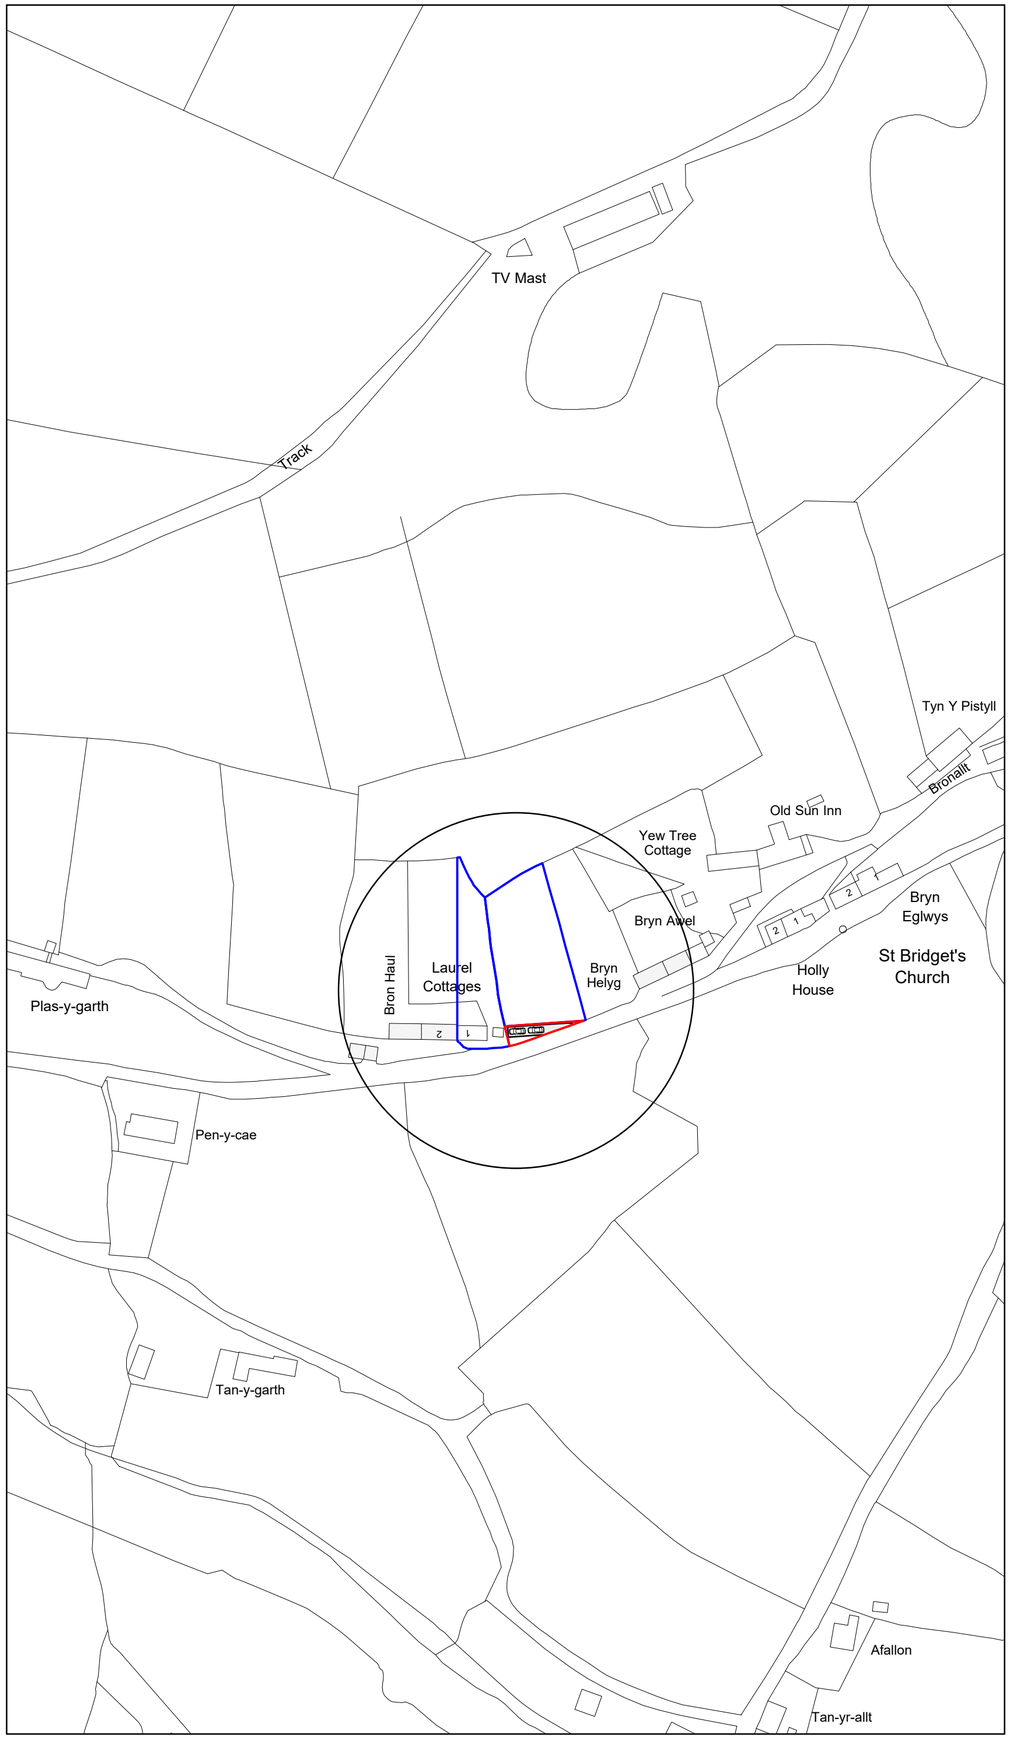

Location Plan 1:1250

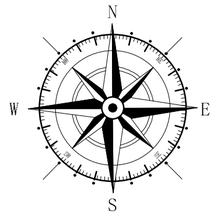

Key

- Surrounding Buildings
- Application Site
- Land owned by applicant

Rev	Date	Detail	Initial

Project: 1 Laurel Cottages,
Garth,
Glyn Ceiriog,
Llangollen,
LL20 7NE

Title:	Scale: (A2)
Planning	1:500 & 1:1250

Drawn By:	Date:
L. Fowles	Jan 2024
Drawing No:	**Sheet:**
R131/001	1 of 1

blueprint
architectural services

partner LABC

Office 3K4,
Redwither Business Tower,
Wrexham. LL13 9XT
Tel: 01978 356500
www.blueprintarchitectural.com

© copyright all rights reserved