
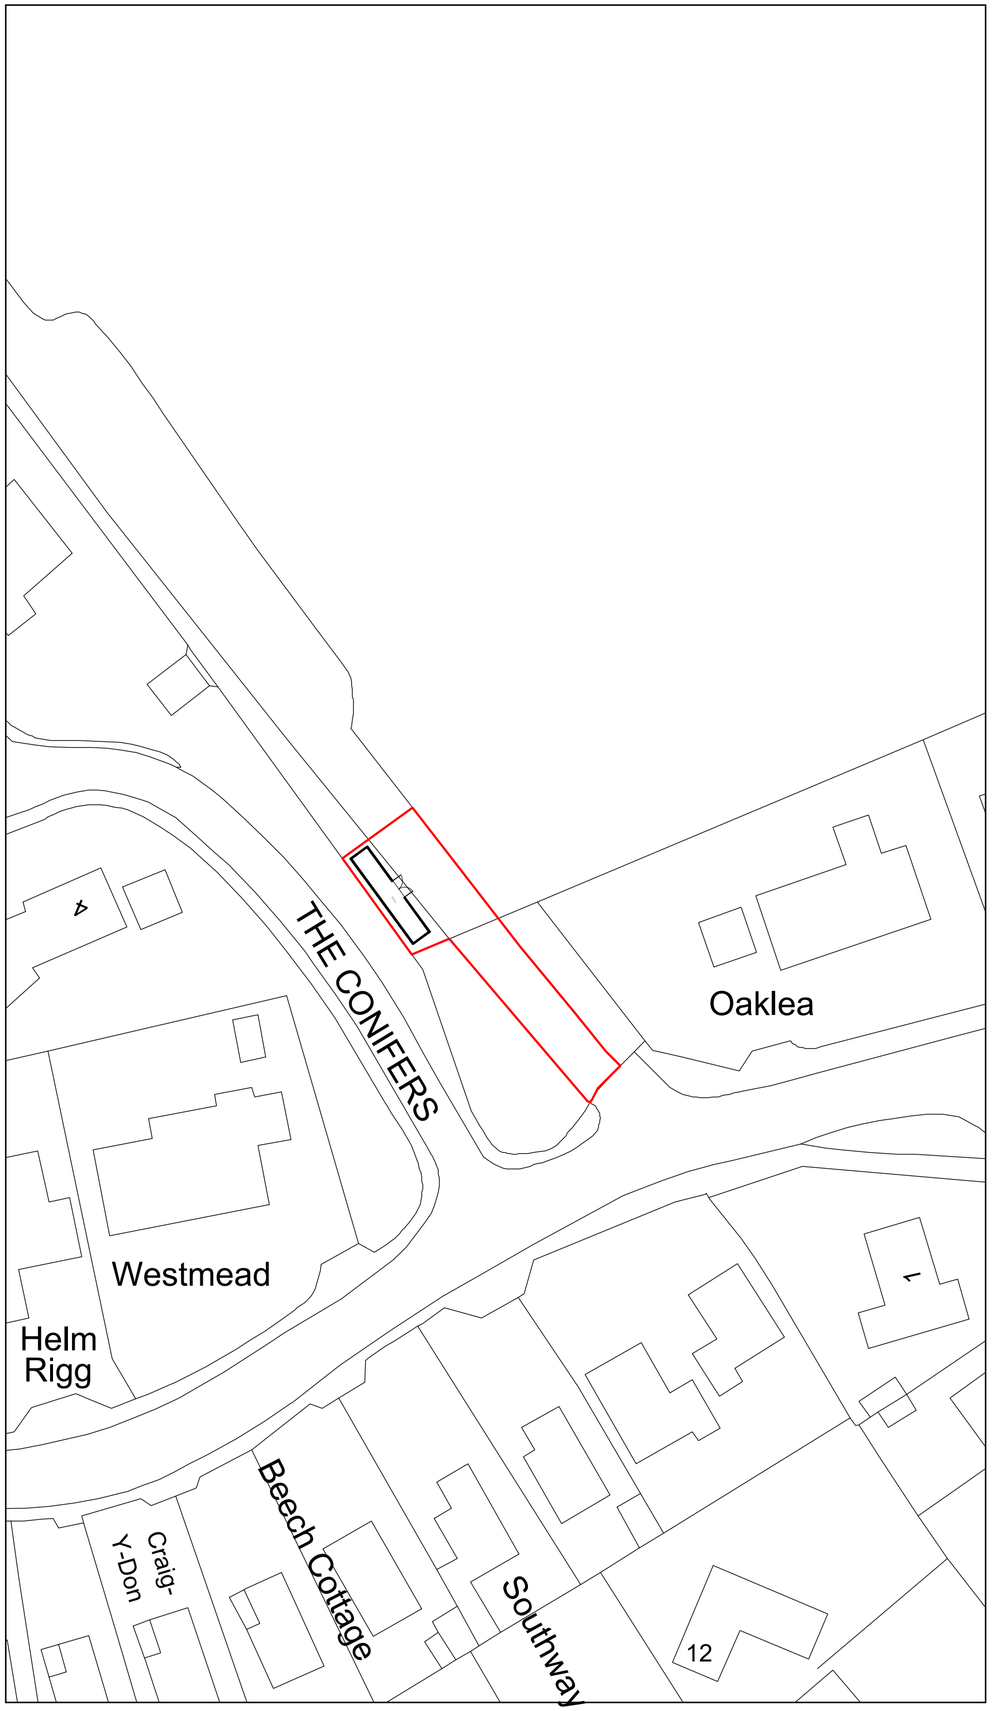


Site Plan 1:500

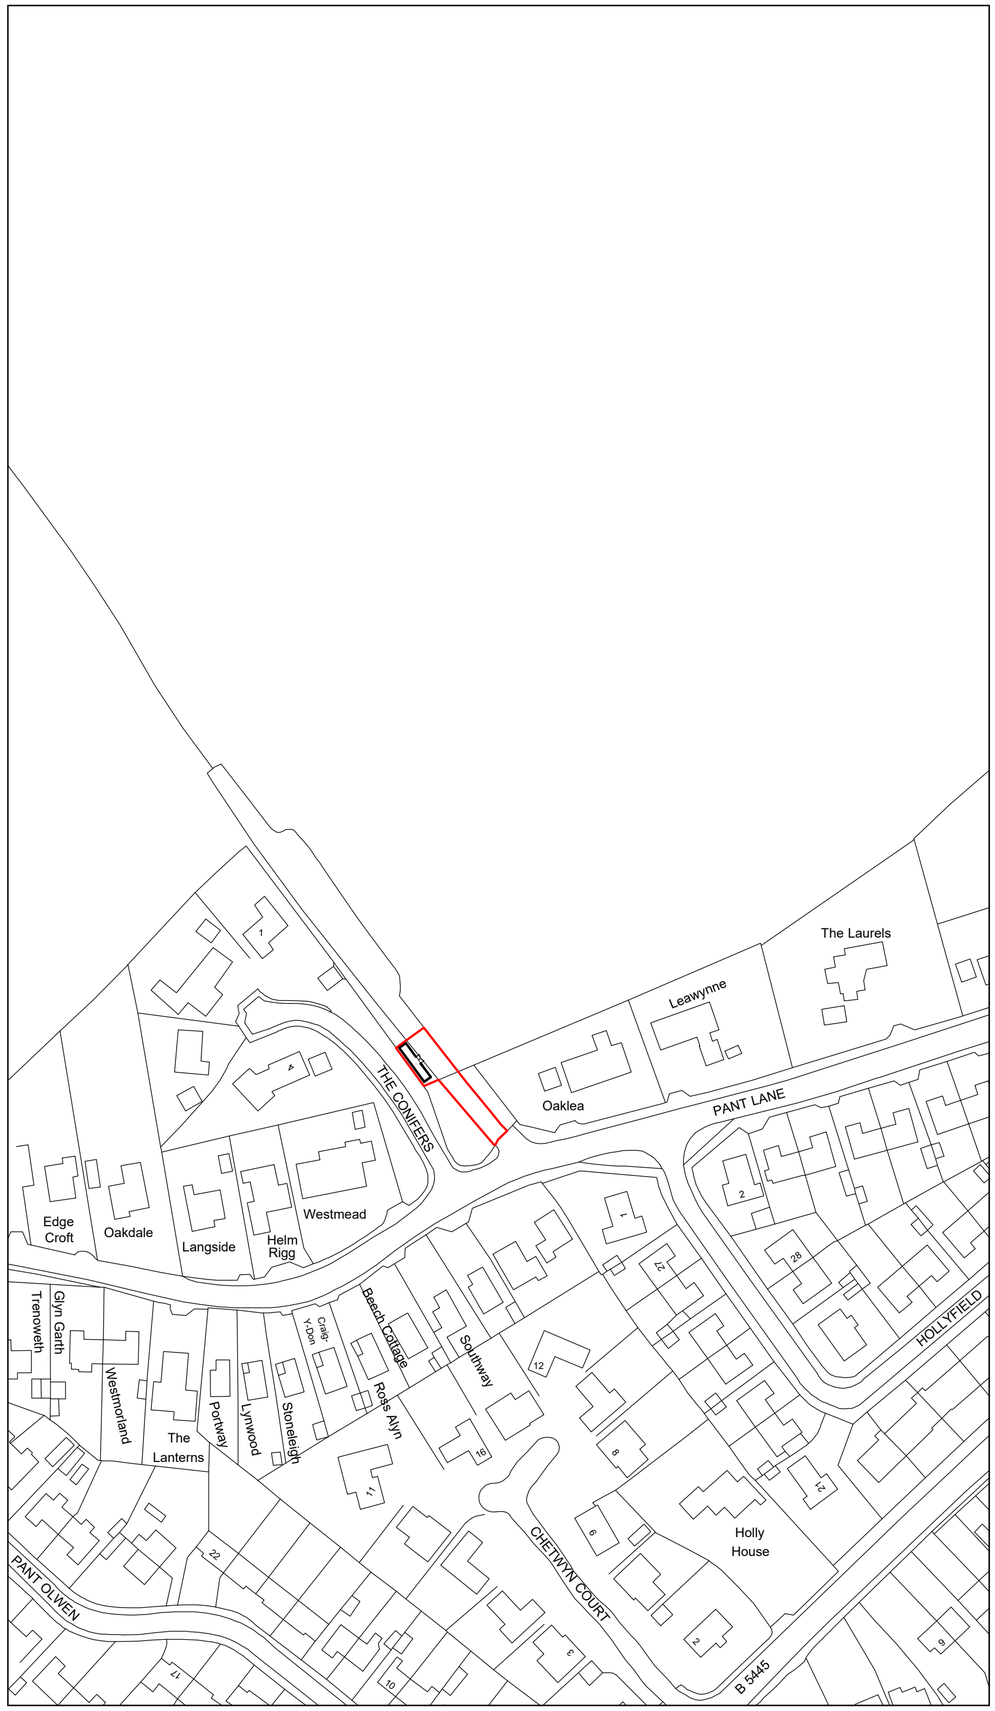

Location Plan 1:1250

N

W E

S

Key

Application Site

Rev	Date	Detail	Initial

Project: Proposed Alterations at
Maes y Pant,
Pant Lane,
Gresford,
Wrecsam,
LL12 8HB

Title: Site & Location Plan

Scale: (A2) 1:50 & 1:100

Drawn By: D.J.Edwards

Date: Nov 2024

Drawing No: H175/002

Sheet: 1 1

blueprint
architectural services

partner LABC

Office 3K4,
Redwither Business Tower,
Wrexham. LL13 9XT
Tel: 01978 356500
www.blueprintarchitectural.com

© copyright all rights reserved