

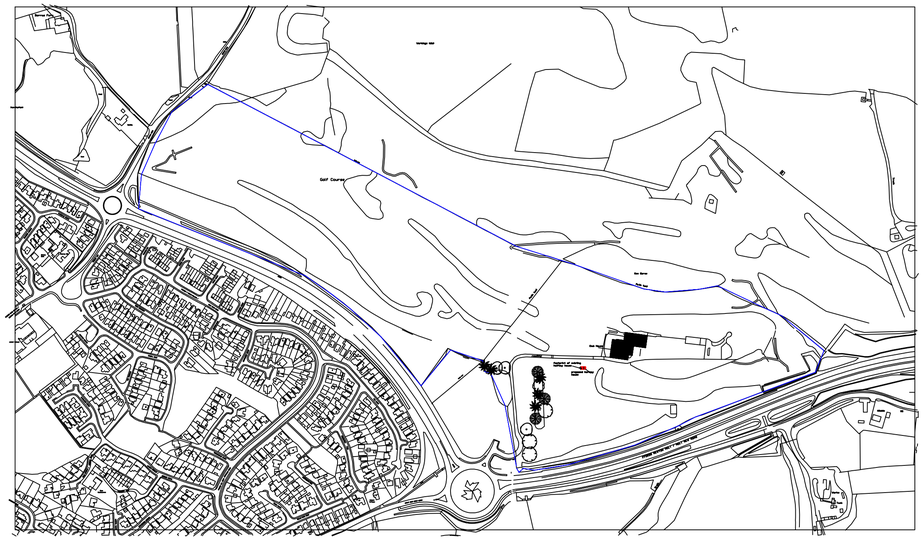



location plan 1/5000
@A1

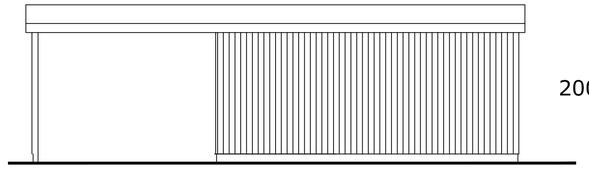


rear elevation 1/50 @A1

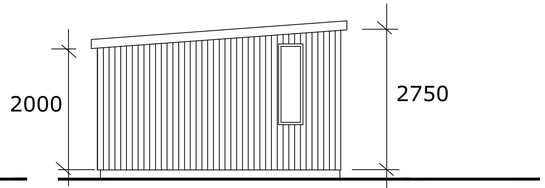


side elevation 1/50 @A1

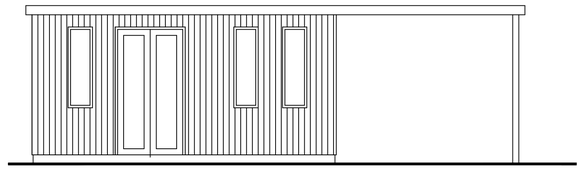


front elevation 1/50 @A1

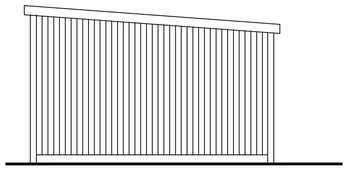

side elevation 1/50 @A1

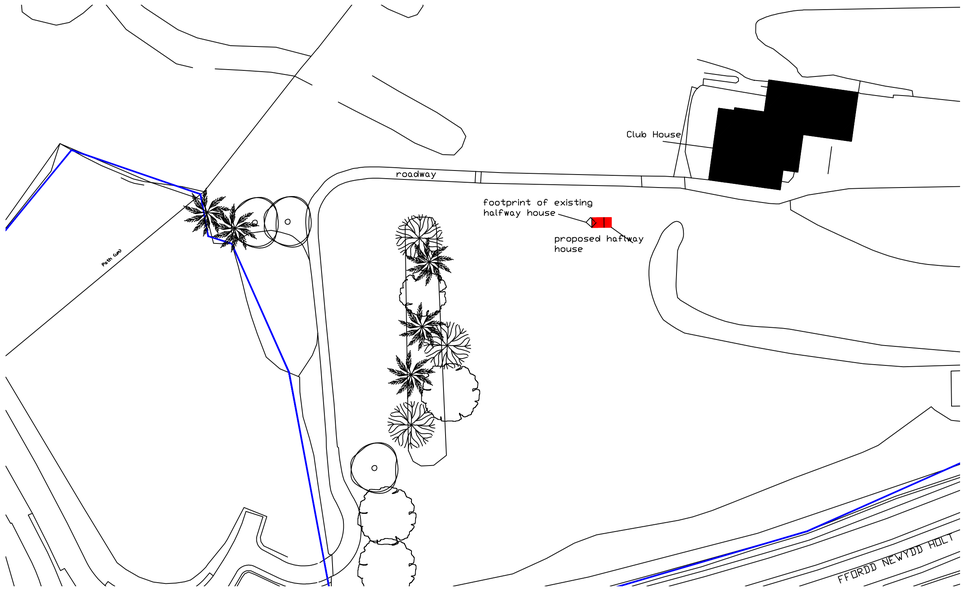

site plan
1/1250@A1

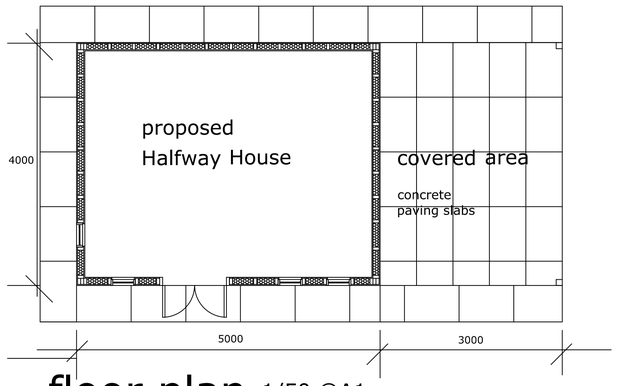

floor plan 1/50 @A1

Specification:-
Walls 100% Slow Grown Spruce
Strong Interlocking Tongue and
Groove Logs
Colour to be confirmed

Floor Concrete slab
Pressure treated timber bearers
19mm tongue and groove boards

Roof 19mm tongue and groove boards
with suitable waterproofing treatment i.e. felt

Wrexham Golf Club
Holt Road, LLan Y Pwll, Wrexham LL13 9SB

Proposed Replacement Halfway House

Scale : as shown

drawn:B.L. Nov. 2024