

PROPOSED 2 STOREY EXTENSION AT 7 THE RIDGEWAY, MARCHWIEL, WREXHAM, LL13 0SB FOR MR J OGDEN

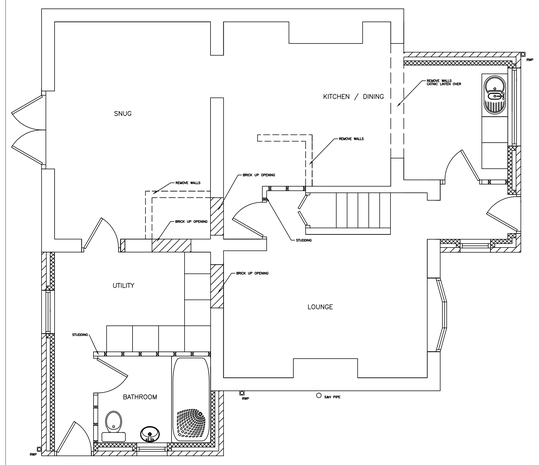


PROPOSED GROUND FLOOR PLAN

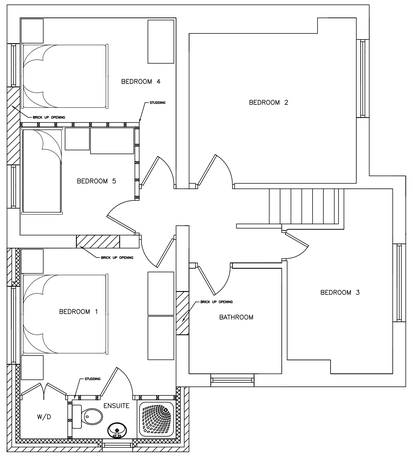


PROPOSED FIRST FLOOR PLAN




PROPOSED REAR ELEVATION

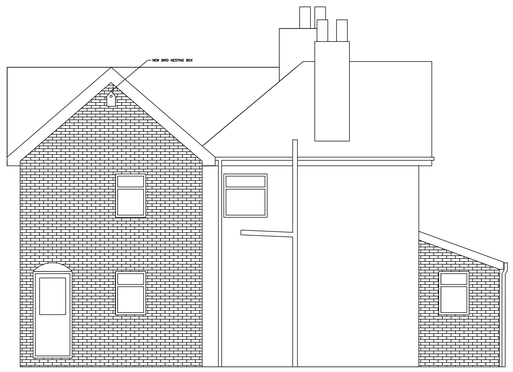

PROPOSED SIDE ELEVATION

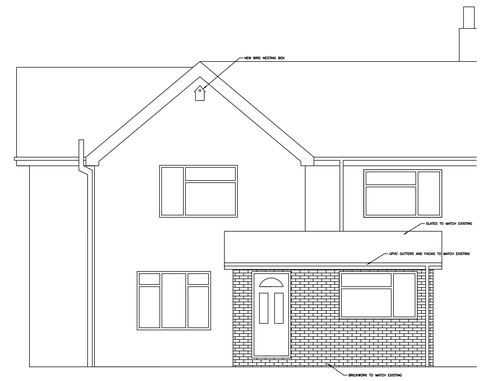

PROPOSED FRONT ELEVATION

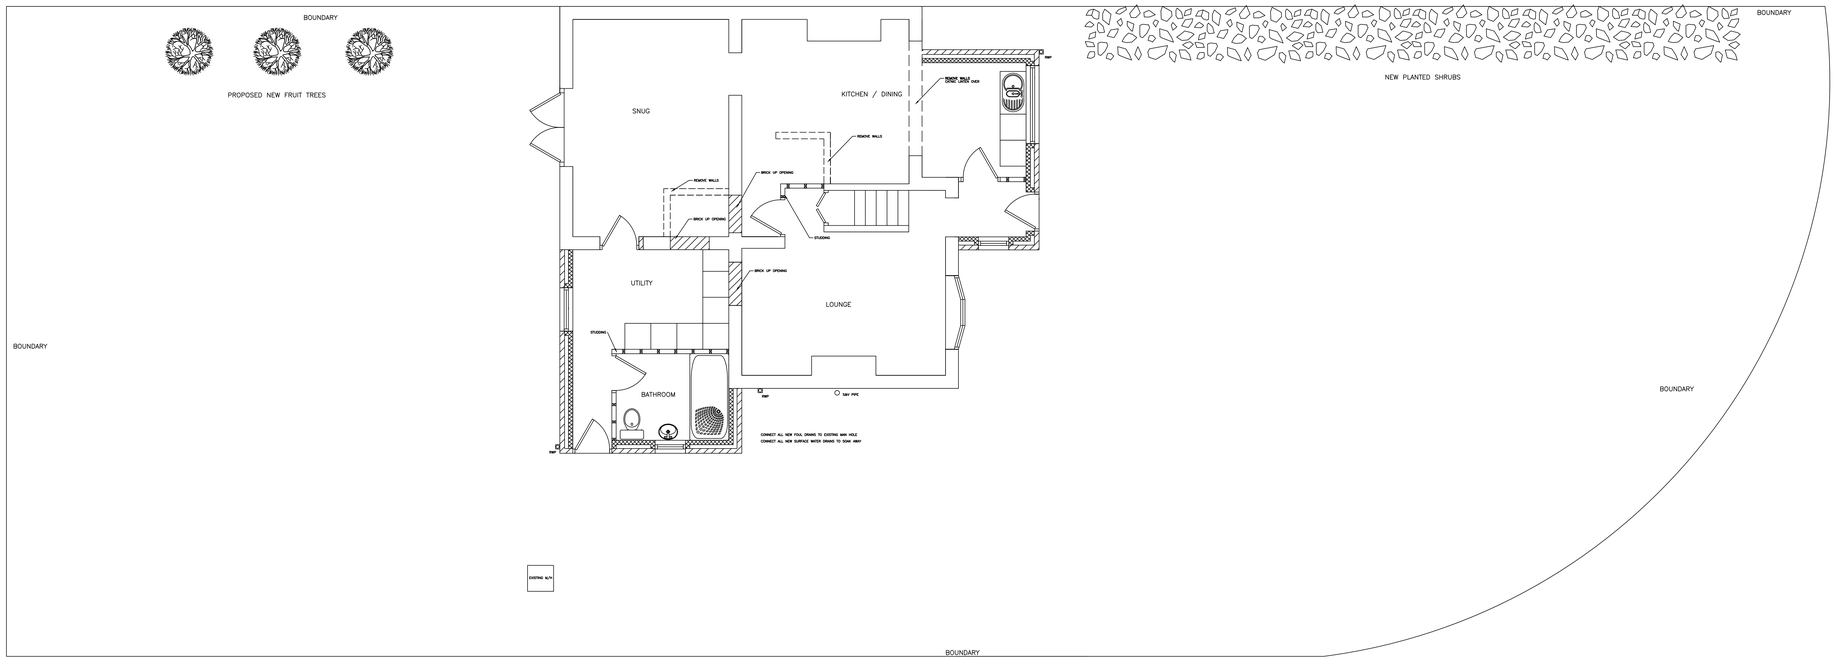

PROPOSED SITE PLAN

G Roberts Design
Mbl: 07724388329
Email: garethroberts08@gmail.com

Project Name: Mr Jake Ogden
Project Number: BDS001015

DATE: 21.11.2024 | SIGN: G Roberts

SCALE: 1:50 @ A0 | DRAWING NUMBER

NOTE: Plan and Elevation as Proposed

03