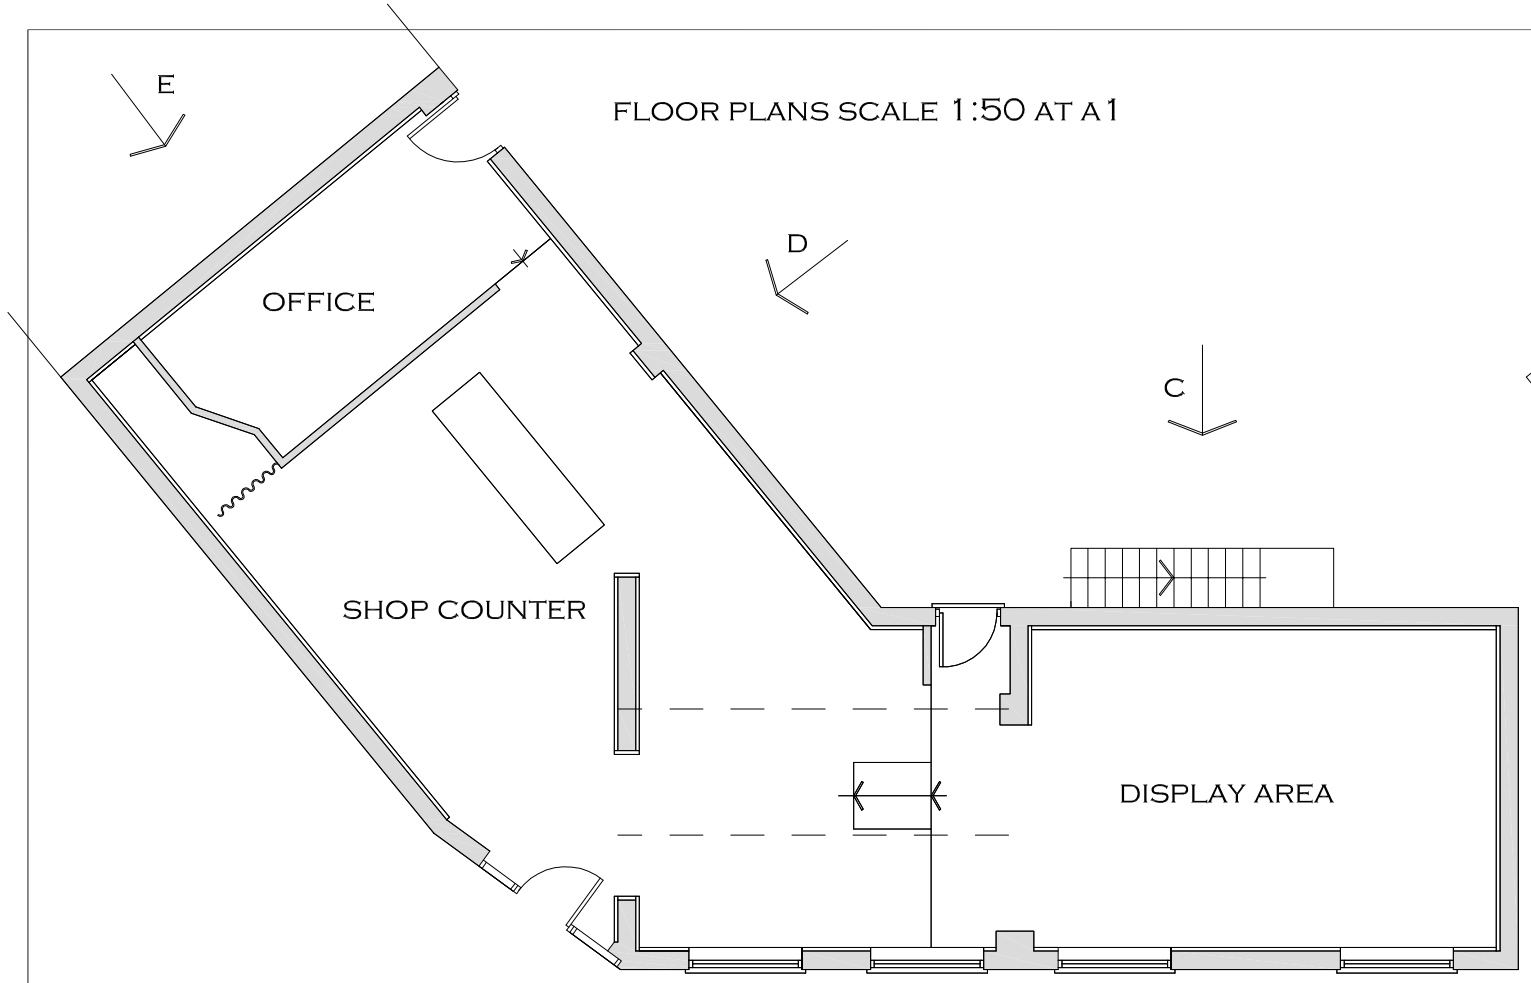
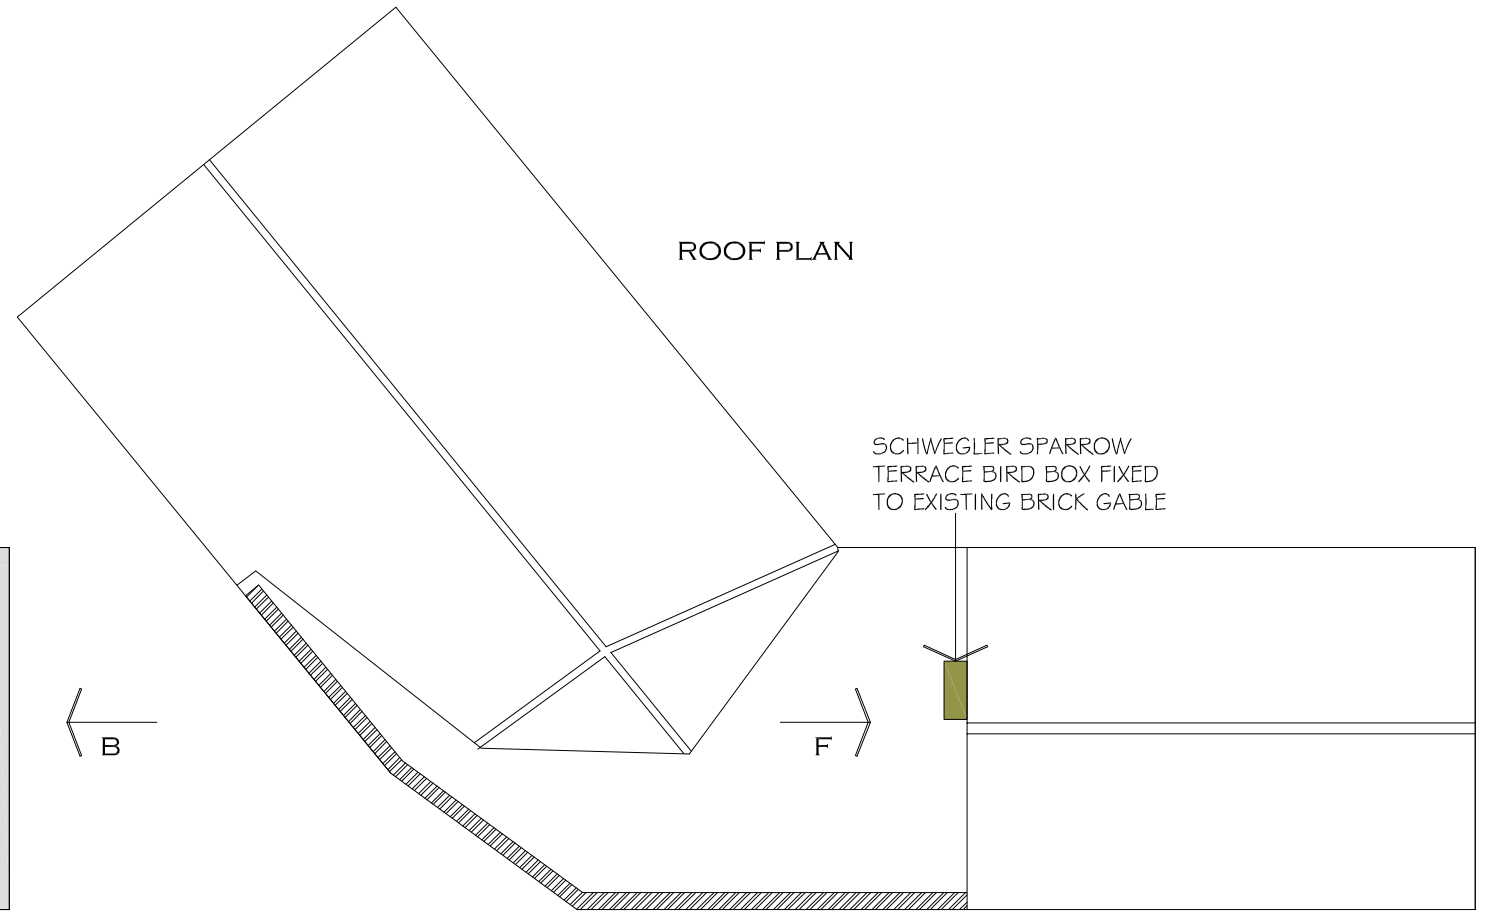
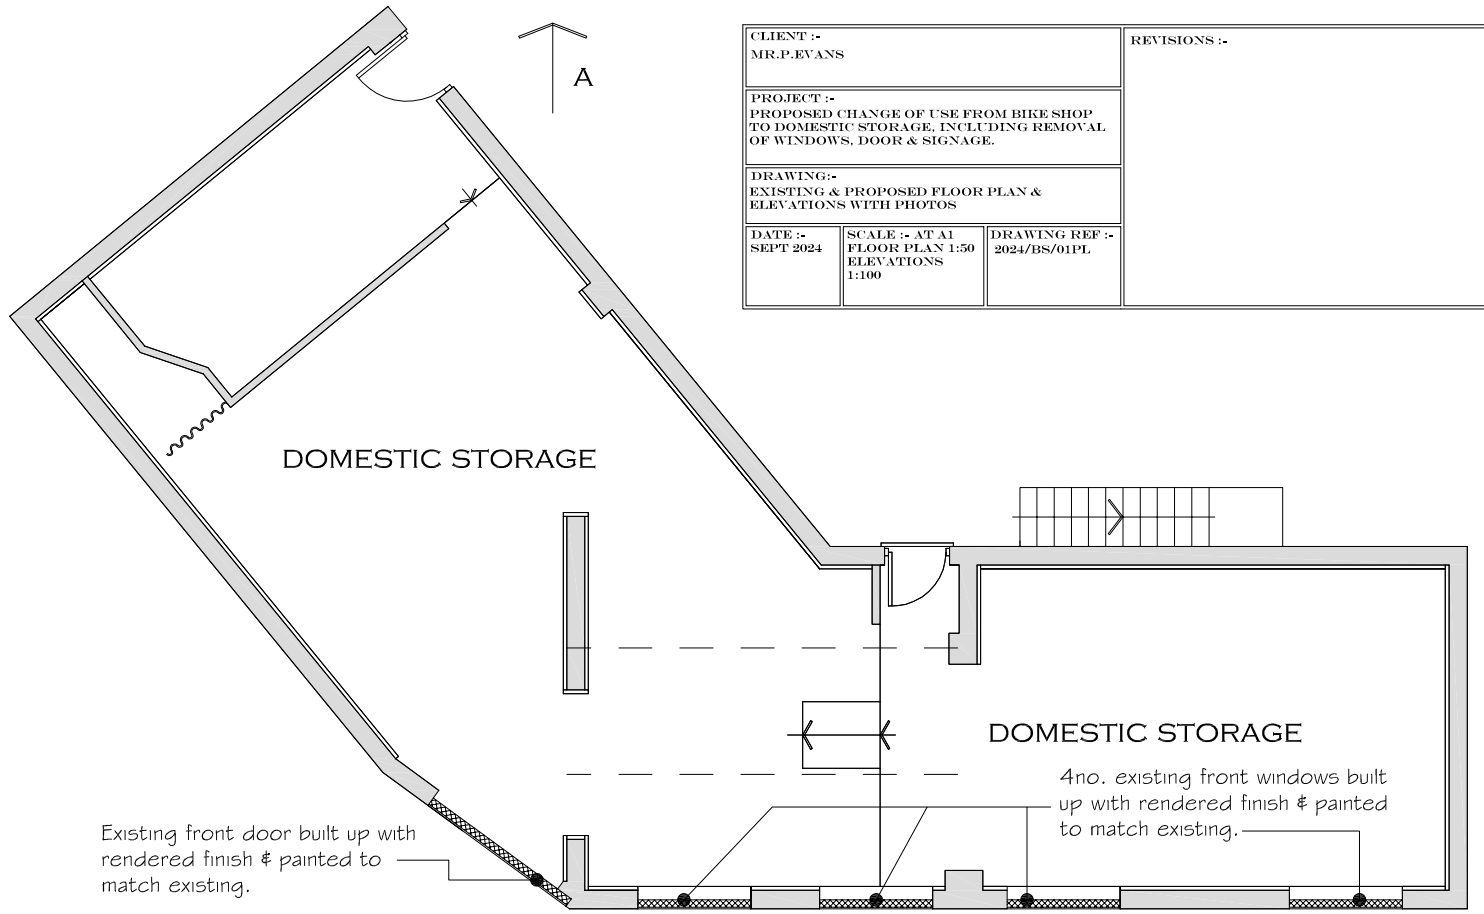
FLOOR PLANS SCALE 1:50 AT A1



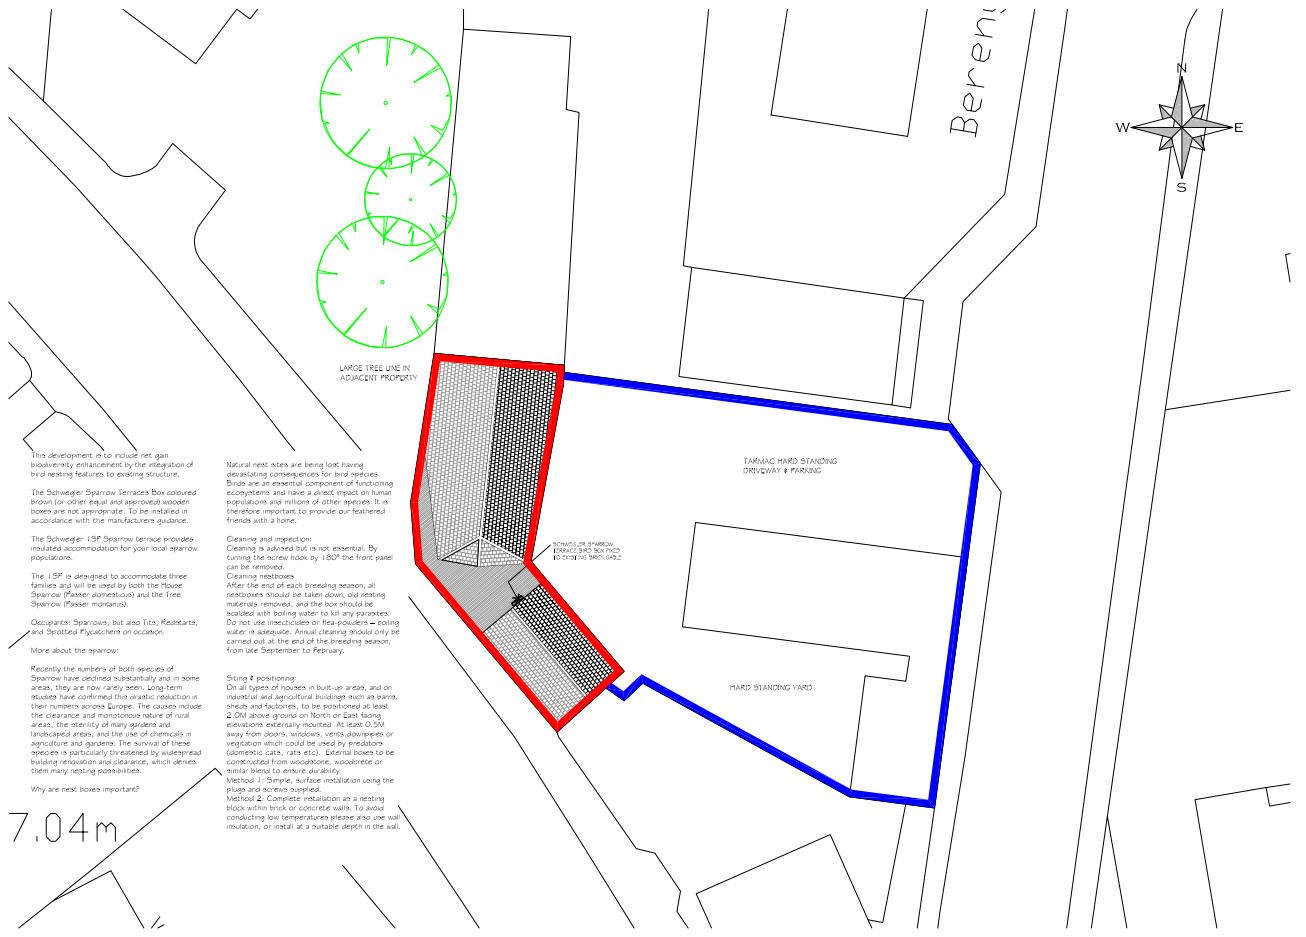

EXISTING GROUND FLOOR PLAN




| | | |
|---|---|---|
| CLIENT :-<br>MR.P.EVANS | | REVISIONS :- |
| PROJECT :-<br>PROPOSED CHANGE OF USE FROM BIKE SHOP TO DOMESTIC STORAGE, INCLUDING REMOVAL OF WINDOWS, DOOR & SIGNAGE. | | |
| DRAWING:-<br>EXISTING & PROPOSED FLOOR PLAN & ELEVATIONS WITH PHOTOS | | |
| DATE :-<br>SEPT 2024 | SCALE :- AT A1<br>FLOOR PLAN 1:50<br>ELEVATIONS<br>1:100 | DRAWING REF :-<br>2024/BS/01PL |

PROPOSED GROUND FLOOR PLAN




SITE PLAN 1:200 AT A1