
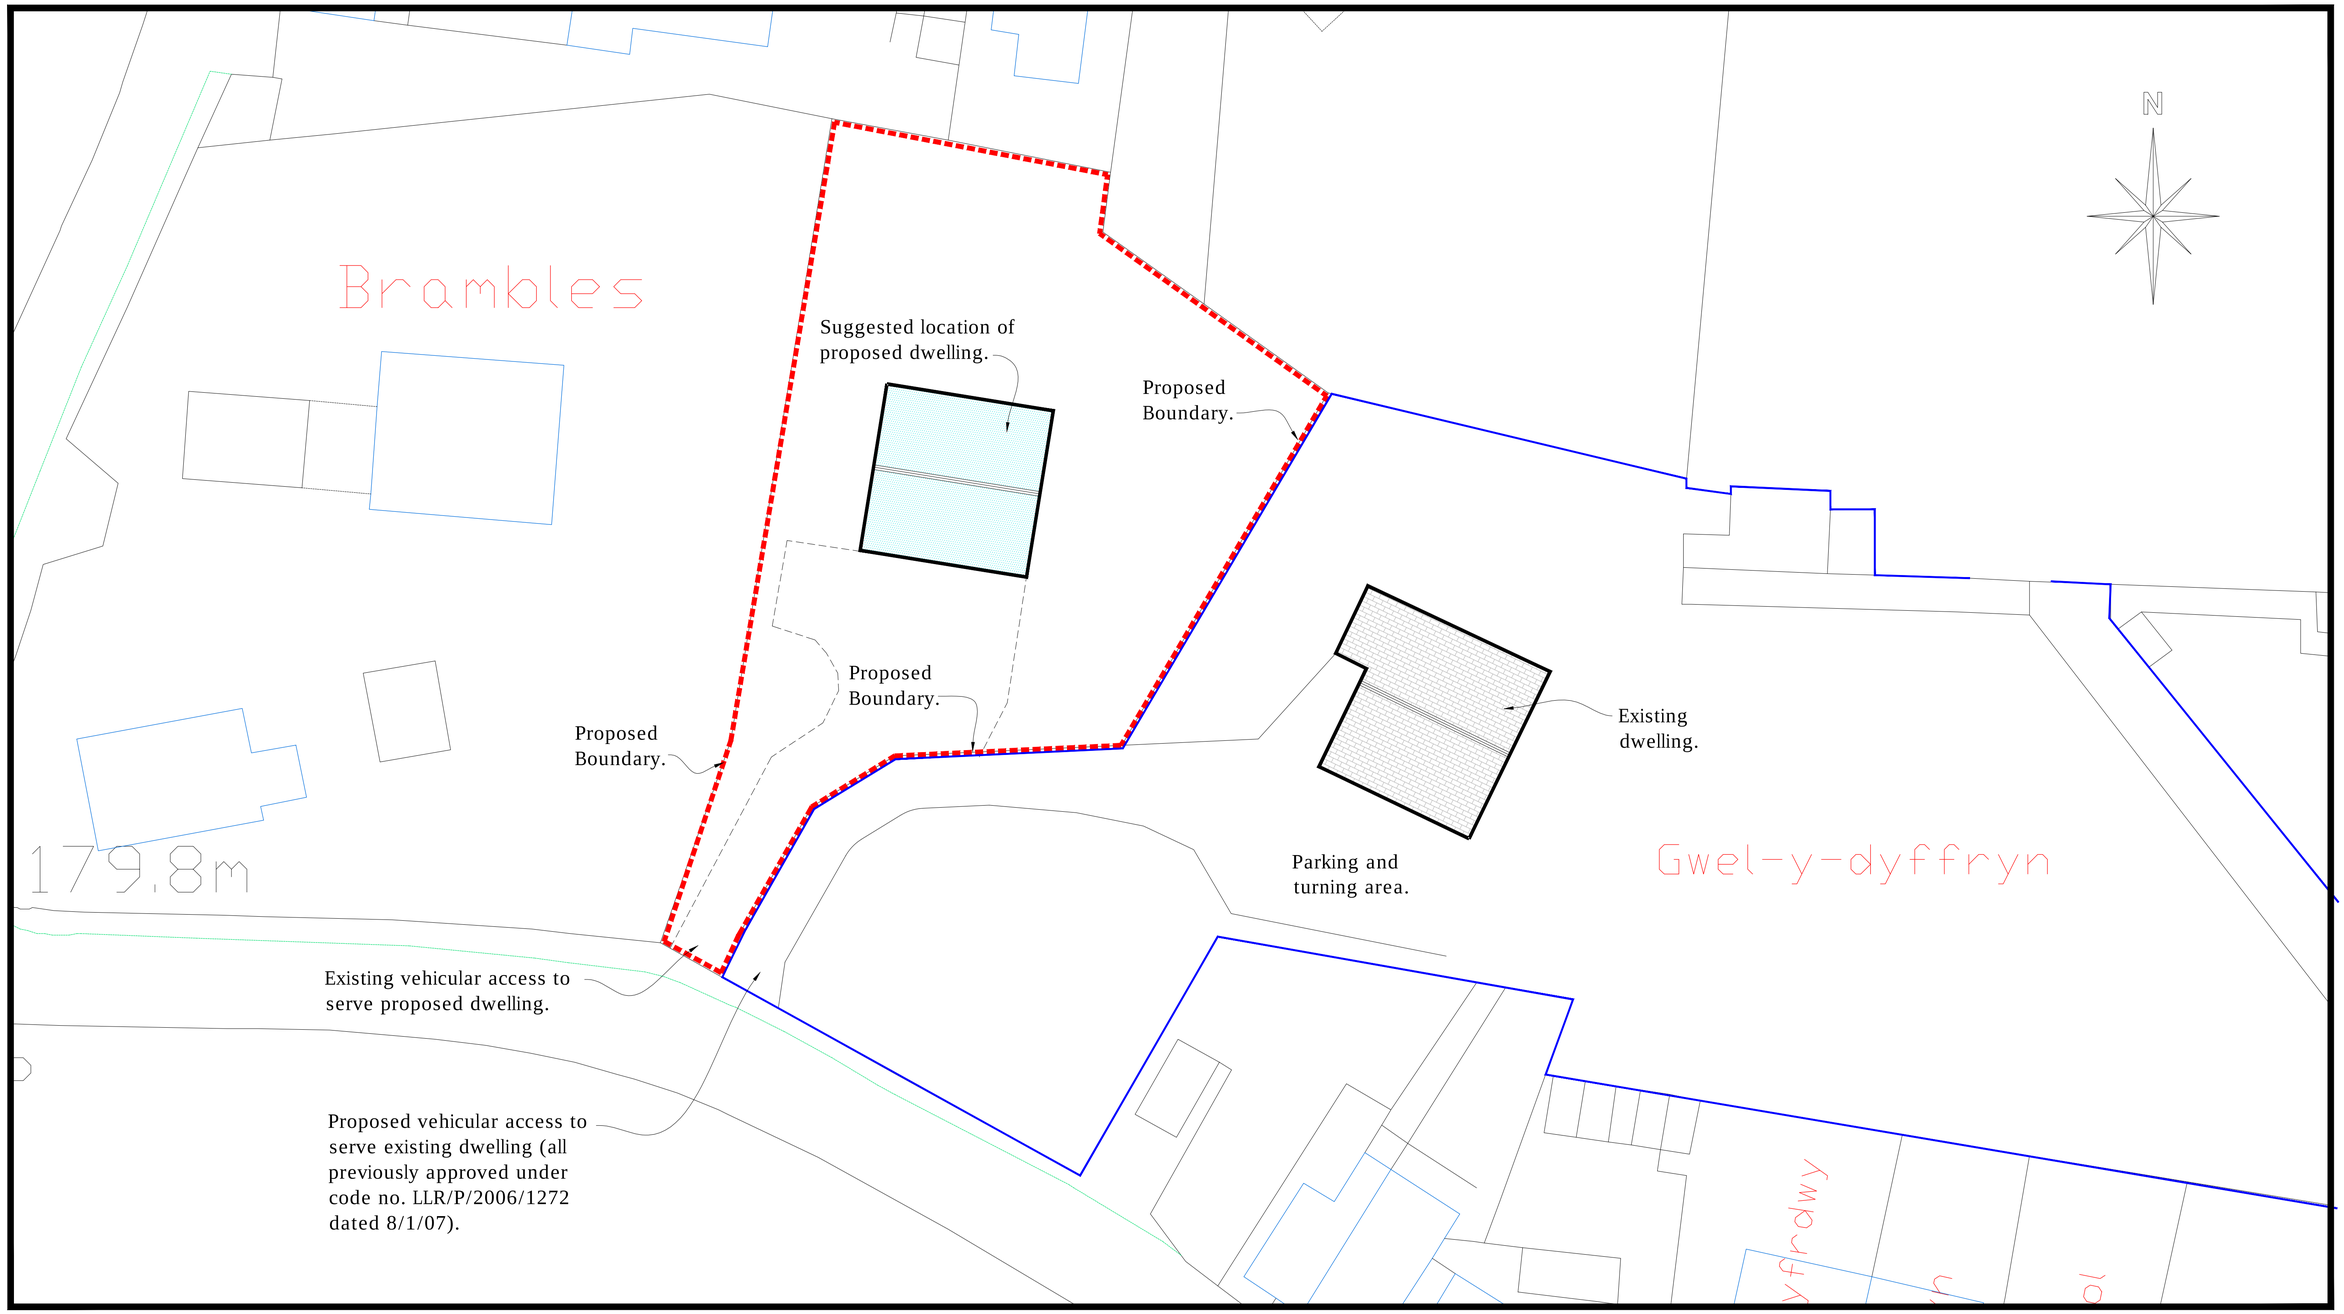


Proposed Site Plan Scale 1:200

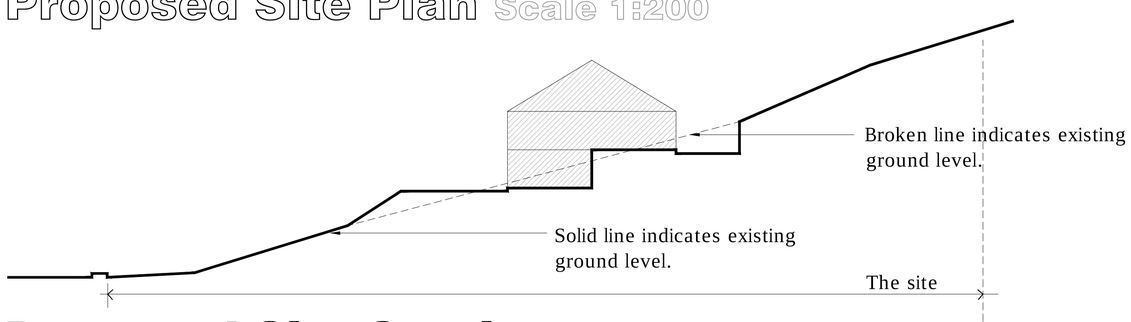

Proposed Site Section Scale 1:200

cad
CULLIS+ARCHITECTURAL+DESIGN
partner LABC
25 Sunningdale Close
Wrexham
North Wales
LL13 9QU
T 01978 264376
M 07791 480768
E ajones540@btinternet.com

Client: Mrs. A. Bowen.

Drawing Title: Proposed Site Plan.

Job Title: Proposed Dwelling to Land Adjacent to Gwel y Dyffryn, Trevor Rd, Garth.

Date:	Scale:	Rev:	Drg No:
Nov 2024	1:200 at A1		PD303/02