



West elevation 1:100

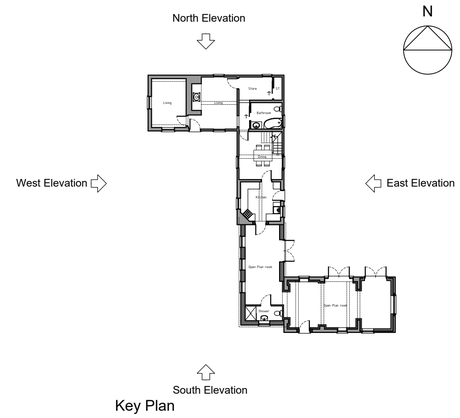



North elevation 1:100

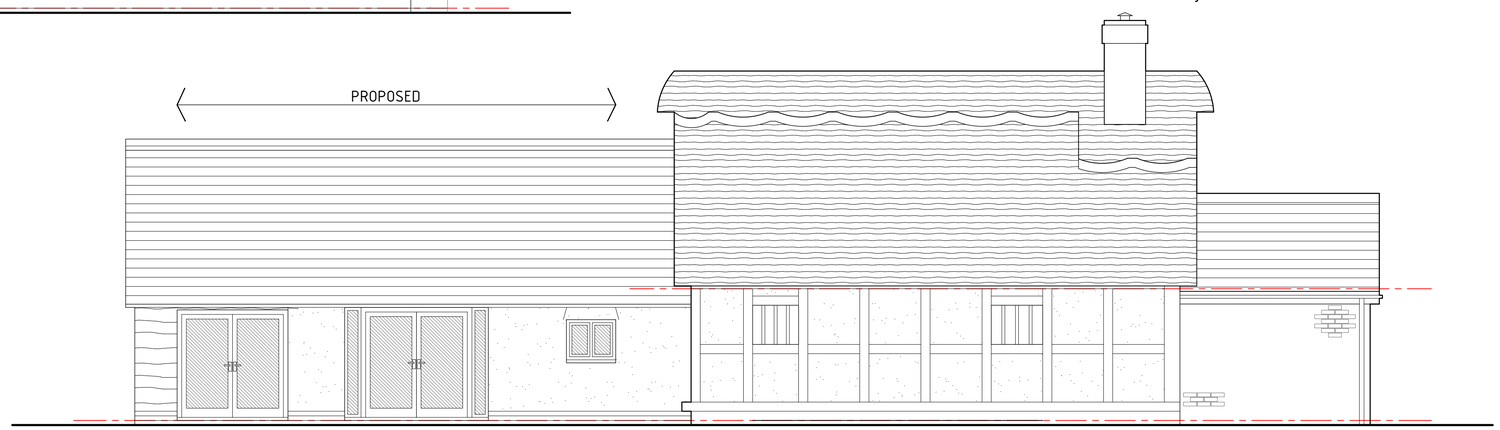

South elevation 1:100



East elevation 1:100

Proposed

HDS Architectural Services, The Foundry,
15 Yorke Street, Wrexham
LL13 8LW
Tel (01978) 345250
www.hdsarchitectural.co.uk

Project;	Dwg No;	Date;
Adrefelin Cottage, Hollybush Lane, Bangor On Dee, Wrexham, LL13 0NF	AC/PD/04	02.10.24

Title;	Scale (A1);	Revision;
04-Proposed Elevations	1:50	