CARLOW CONCRETE TANKS

WWW.CARLOWTANKS.COM

DRAWING TITLE: AGRICULTURAL RECTANGULAR 8000 GALLON TANK

Drawn By: T.J. ROONEY

Date: 20/07/2015


Rev: A


STANDARD ACCESS OPENING SIZES:
- 1400mm x 850mm
- 900mm x 600mm
- 600mm x 600mm

NON STANDARD SIZES ARE AVAILABLE ON REQUEST


STANDARD UNIT WEIGHTS:

- BASE UNIT:	13.5 tonnes
- ROOF UNIT:	12 tonnes

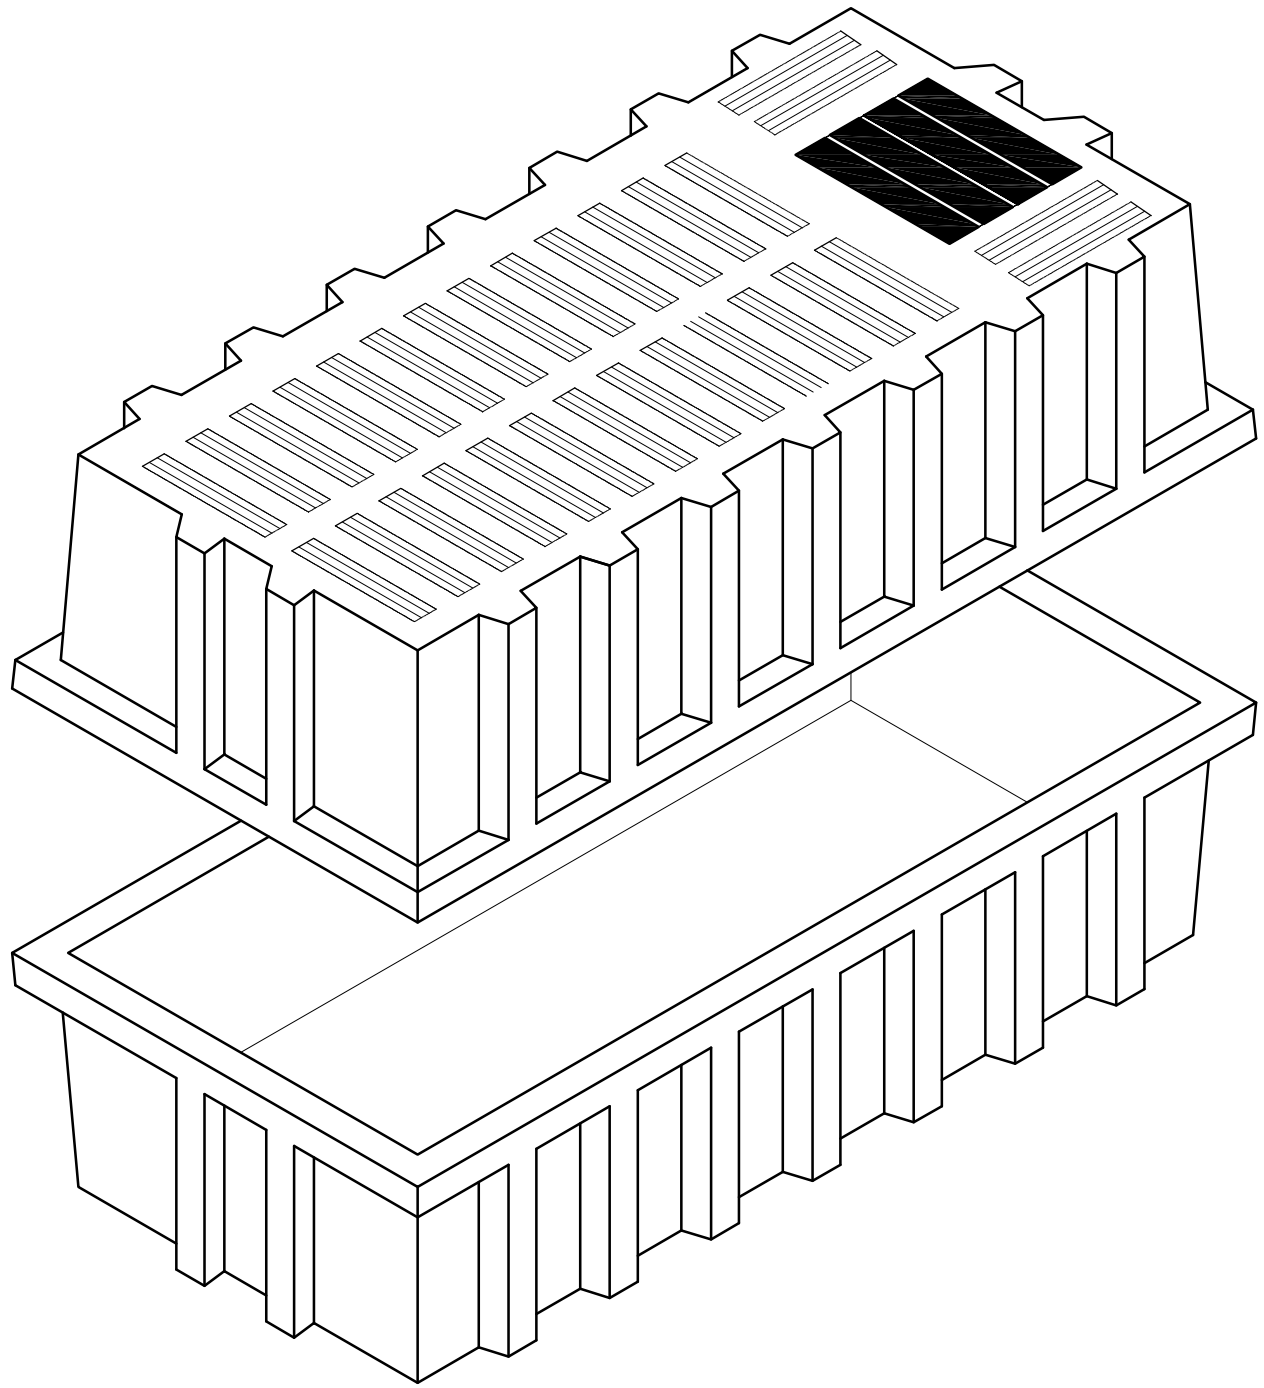


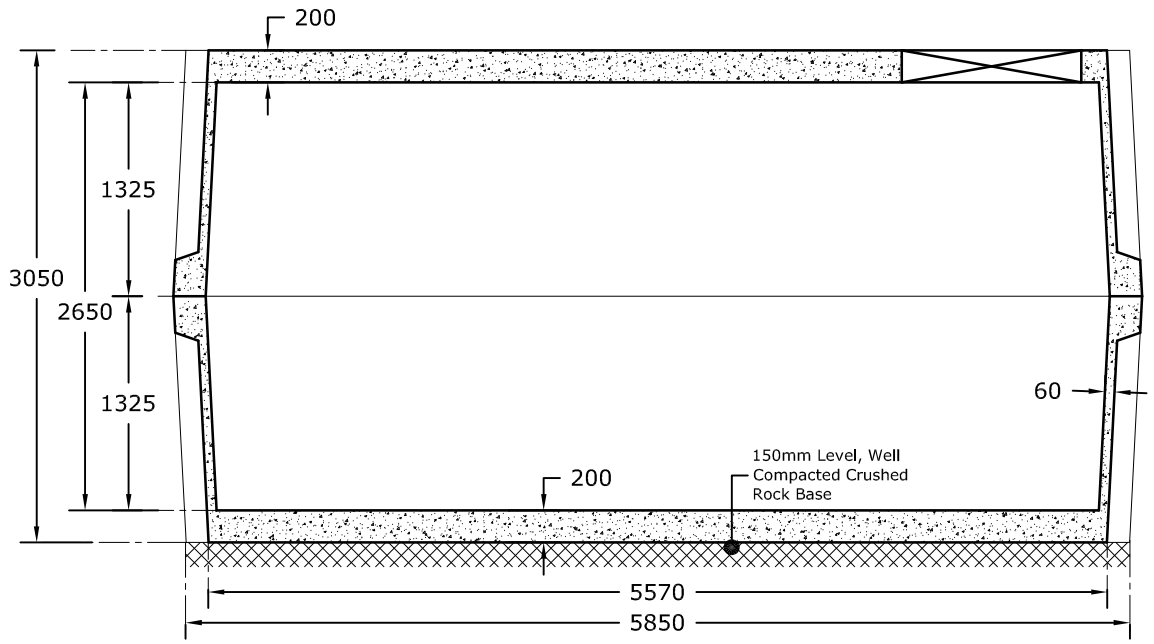


Typ Long Section:
Scale: 1:50

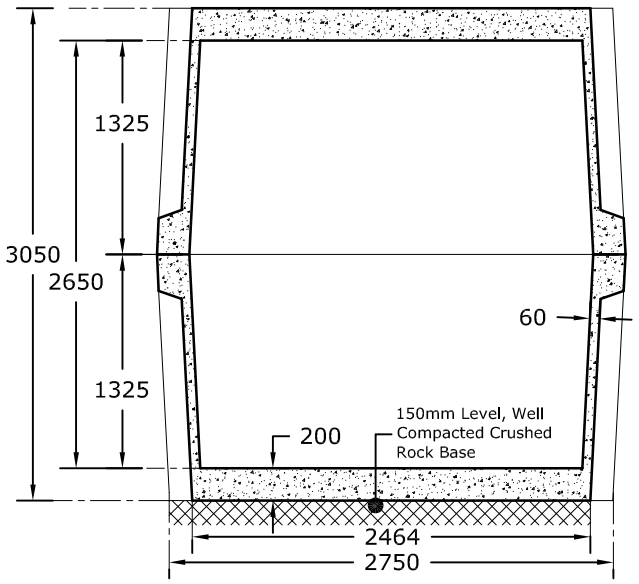

Typ Short Section:
Scale: 1:50

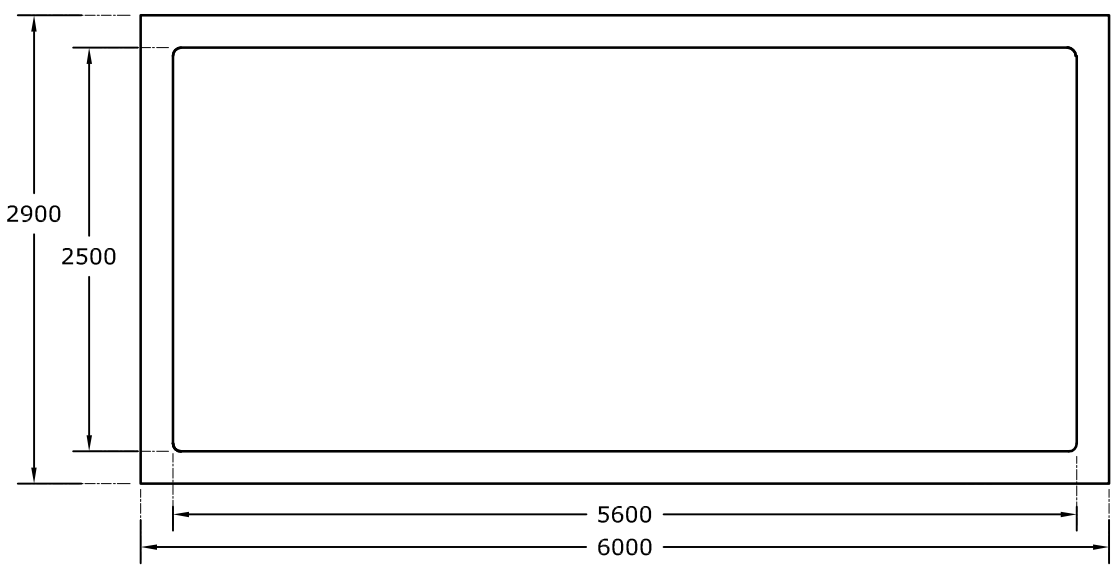

Plan View:
Scale: 1:50

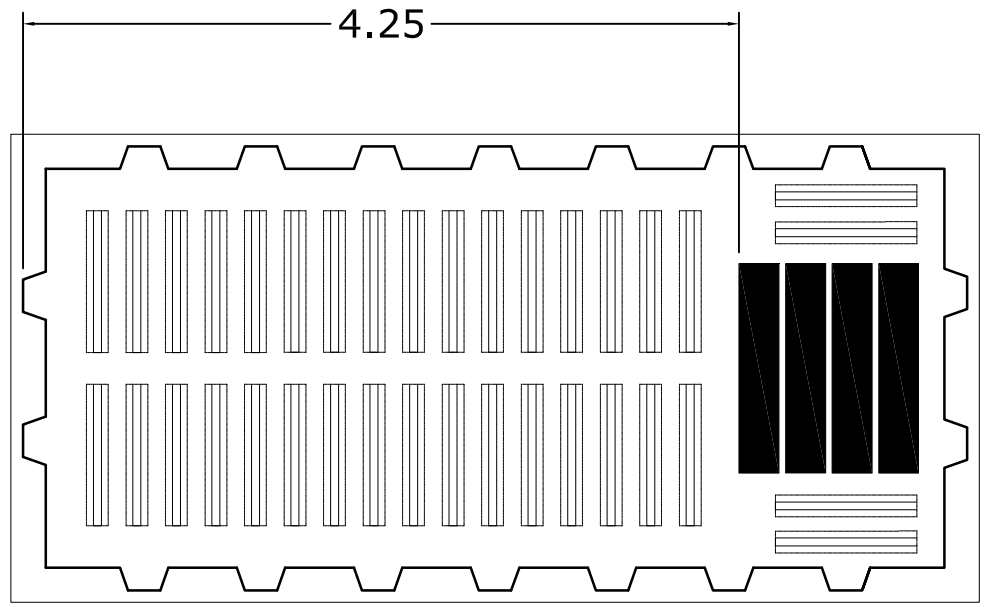

Slatted Roof Plan:
Scale: 1:50