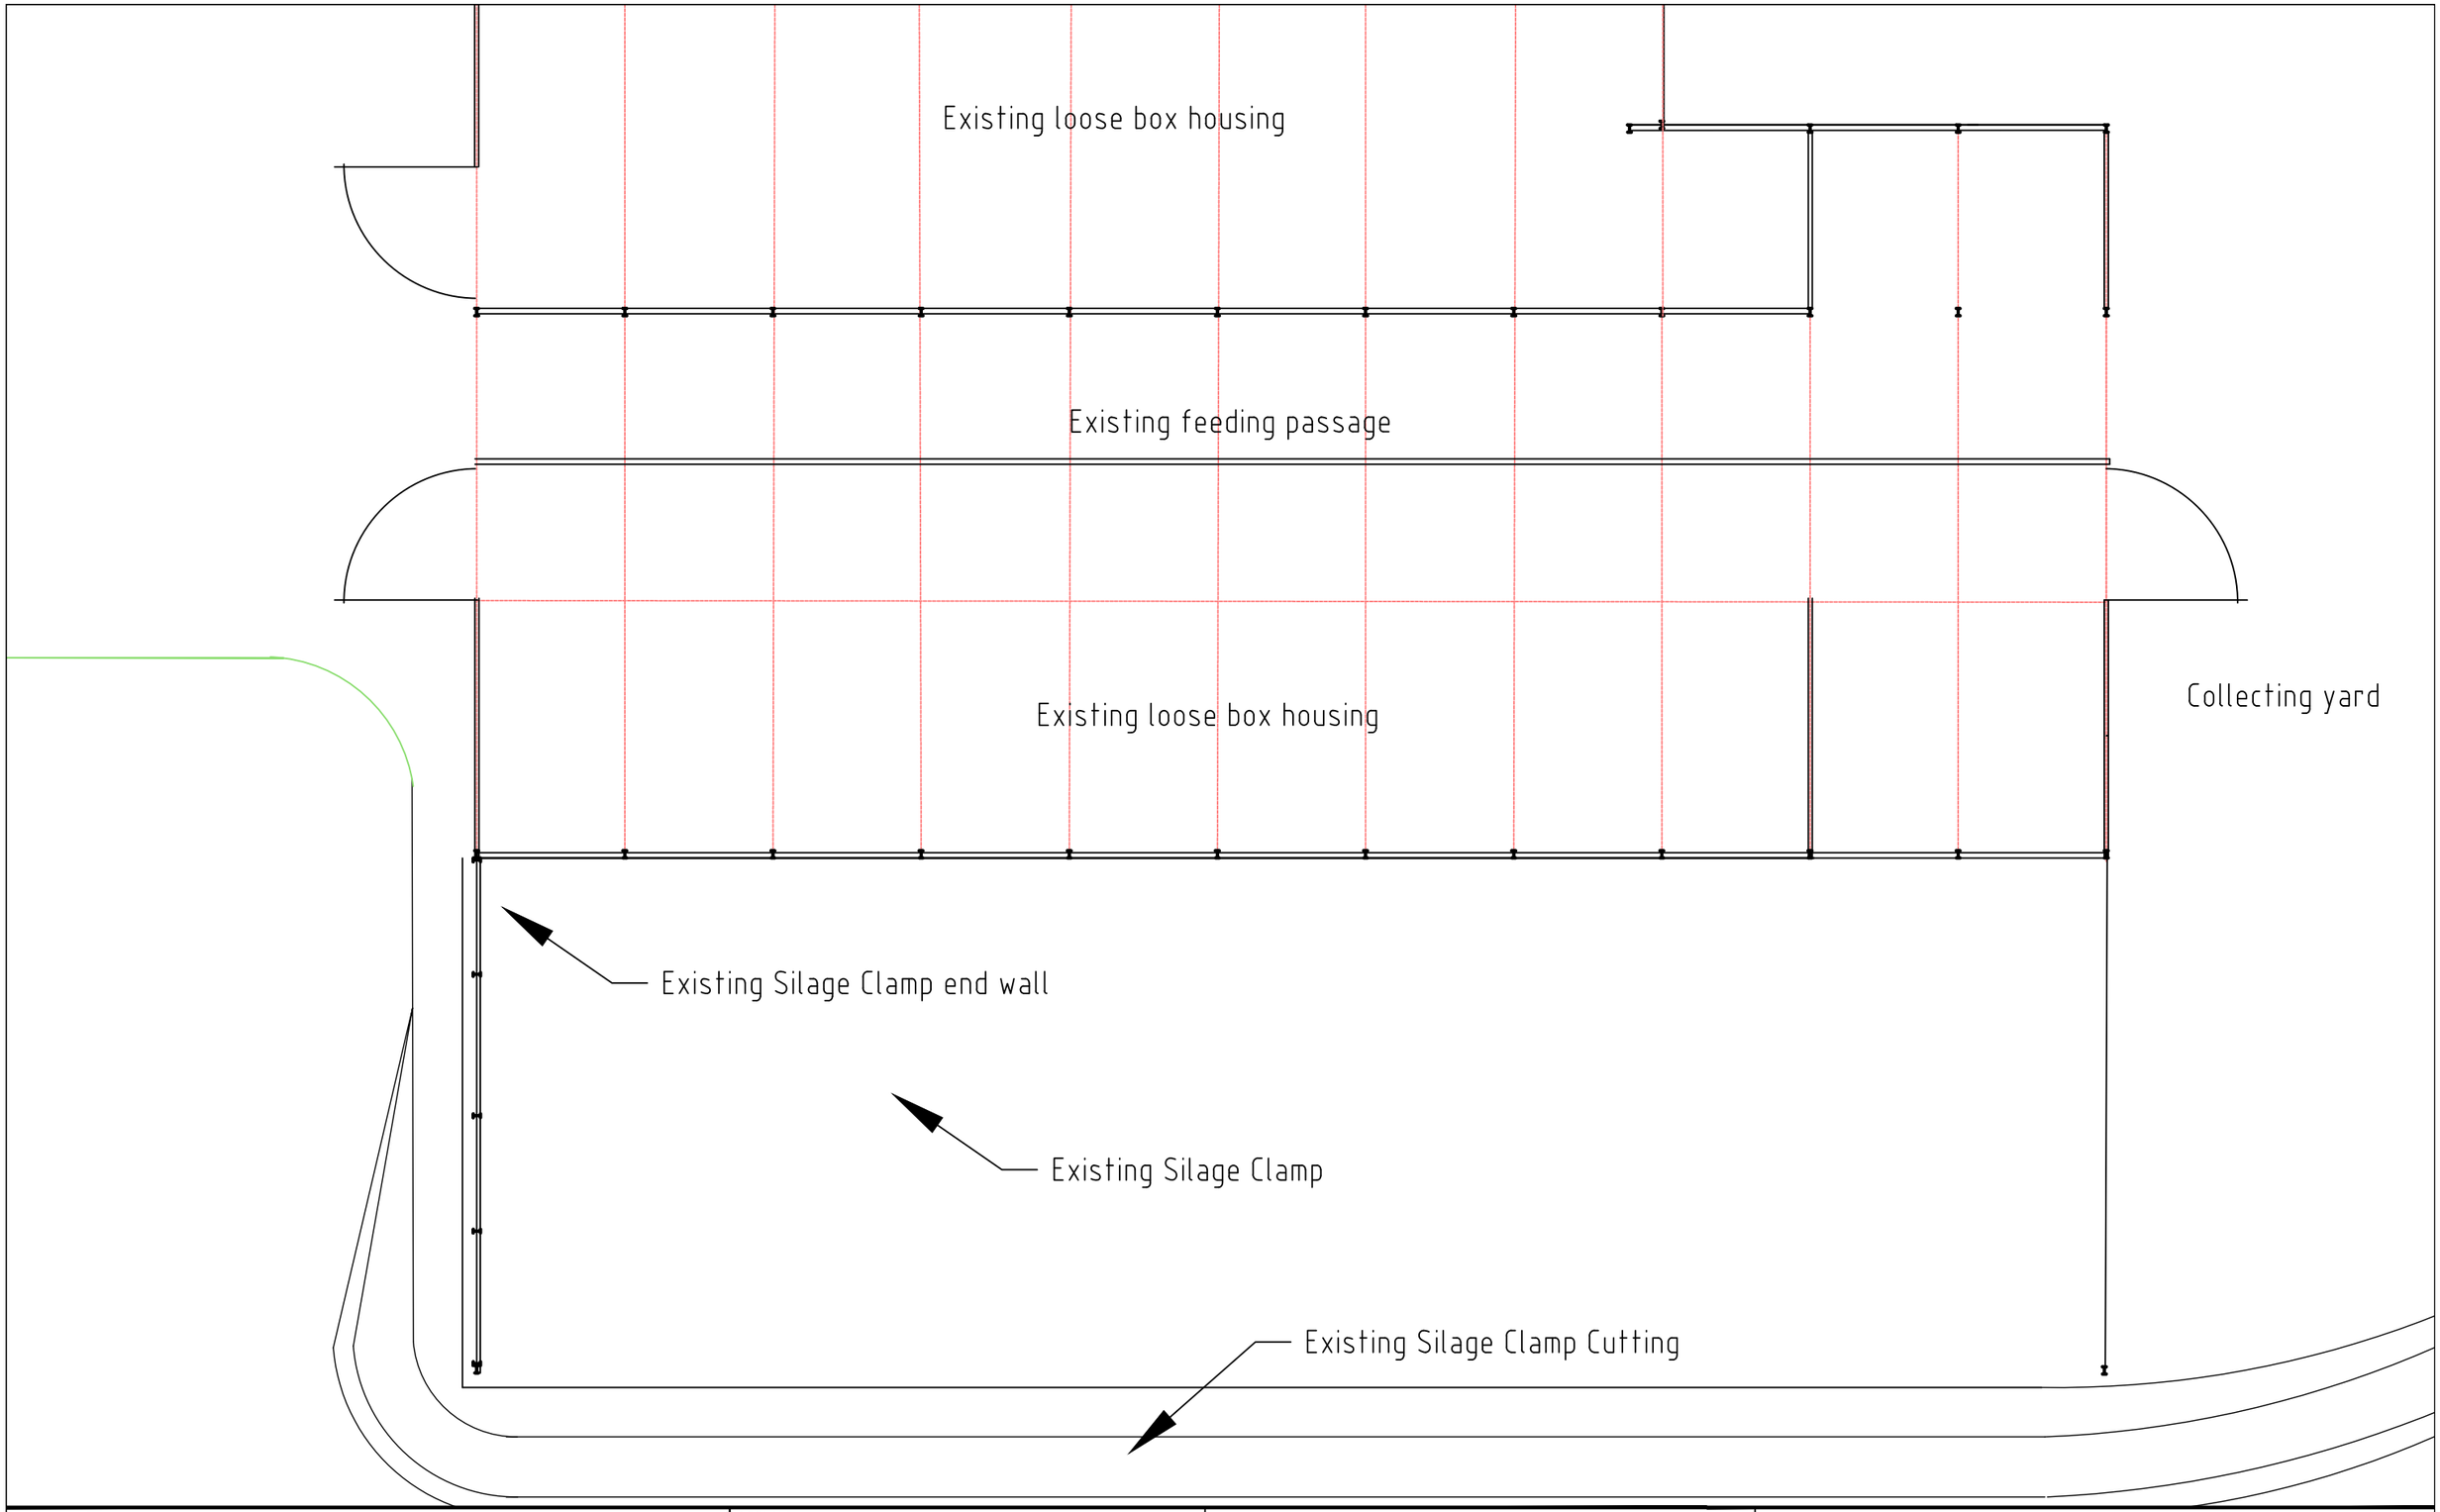


0 5m 10m 15m 20m 25m

1:250

PROJECT

Proposed Roof over Existing Silage Clamp @ Upper Park Eyton Farm, Park Eyton, Erbistock, Crabtree Green, Wrexham, Wales, LL13 0YF for E & W M Massey,

BRIAN LEWIS
ARCHITECTURAL SERVICES
10 PARC Y LLAN, LLANFAIR DC
RUTHIN DENBIGHSHIRE LL152YL
EMAIL. brian.lewis-architecture@hotmail.co.uk
TEL. 01824 704725
MOB. 07753568325

Chartered Institute of Architectural Technologists

DWG. TITLE:
FLOOR PLAN AS EXISTING

DWG No:	REV:	SCALE:	DATE:
24 - 007	-	1 / 250 @ A3	11/24