
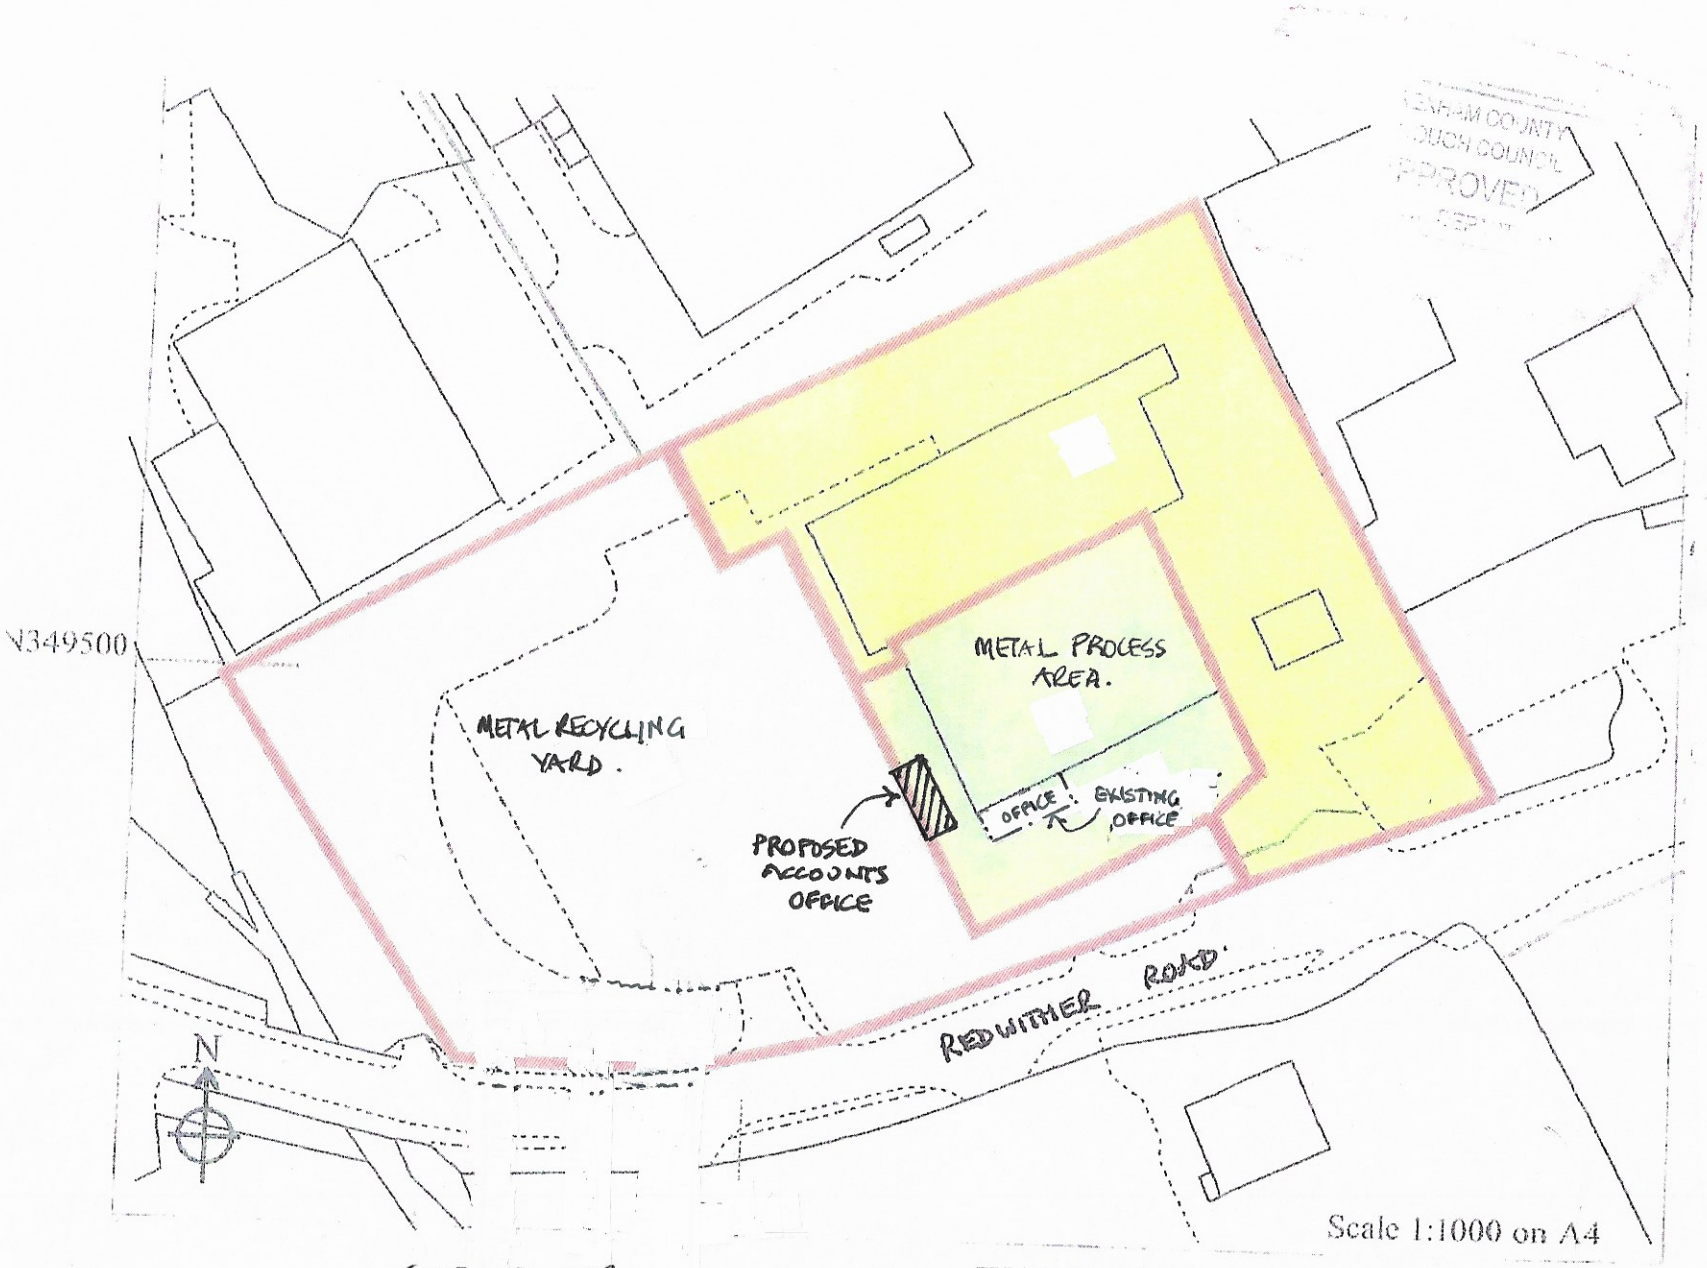



SITE PLAN.

TITLE WA619286 Plan 002 19/2/13

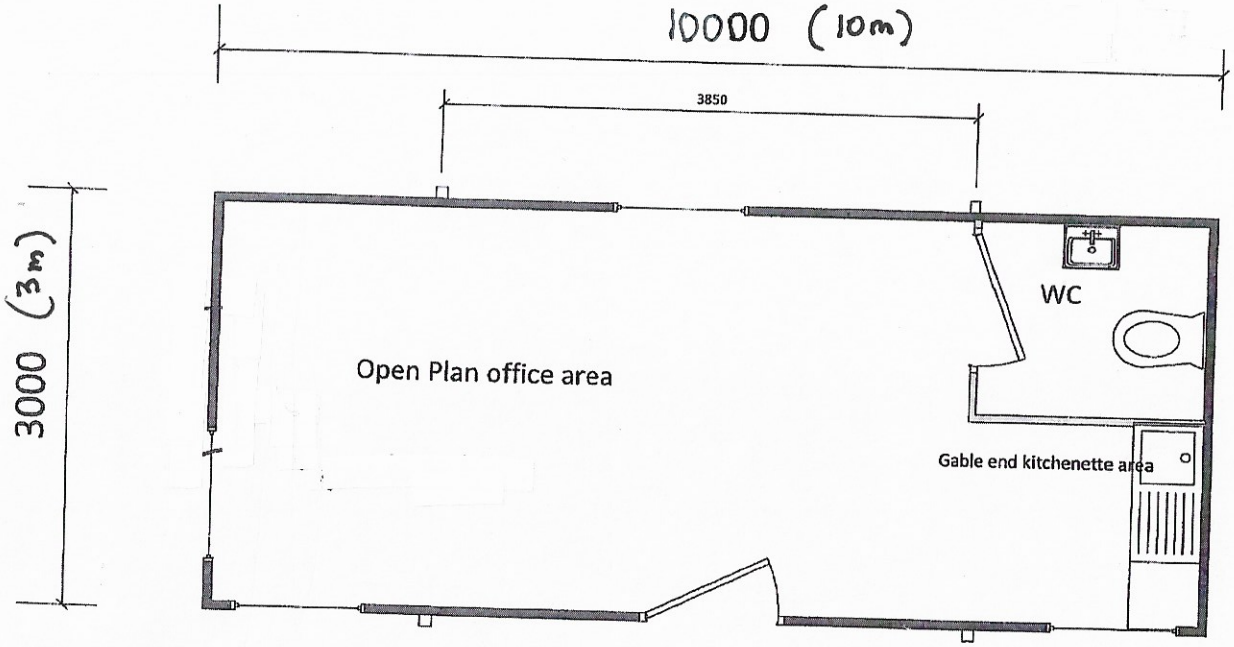


Window guards on all windows

Vinyl flooring throughout

Approved By: .....

Date: .....

THIS DRAWING REMAINS THE PROPERTY OF PORTABLE OFFICES (HIRE) LTD AND MAY NOT BE COPIED WITHOUT PRIOR CONSENT

SCHEMATIC DRAWING ONLY

ALL DIMENSIONS ARE INDICATIVE ONLY - NOT TO SCALE

PORTABLE OFFICES (HIRE) LTD ARE A MEMBER OF THE M.P.B.A. AND ISO 9001 ISO 14001 REGISTERED

**PRELIMINARY DRAWING**
UNCONTROLLED COPY

## DRAWING KEY

| | |
|---|---|
| | Consumer Unit |
| | Light Fitting |
| | Heater |
| | Light Switch |
| | Electrical Socket |
| | Extractor Fan |
| | Water Heater |
| | Kitchen Sink |
| | Wash Hand Basin |
| | Urinal |
| | Toilet |
| | Shower |
| | Coat Hooks |
| | Benching |

PORTABLE OFFICES

| | |
|---|---|
| client | |
| project | |
| drg. title | |

| Scale | Date | Drawn | Chkd. |
|---|---|---|---|
| none | TODAY | INITIALS | ch |

| Drg.no | Rev |
|---|---|
| QUOTE No/H or S - 01 | . |

**UNCONTROLLED ISSUE**