

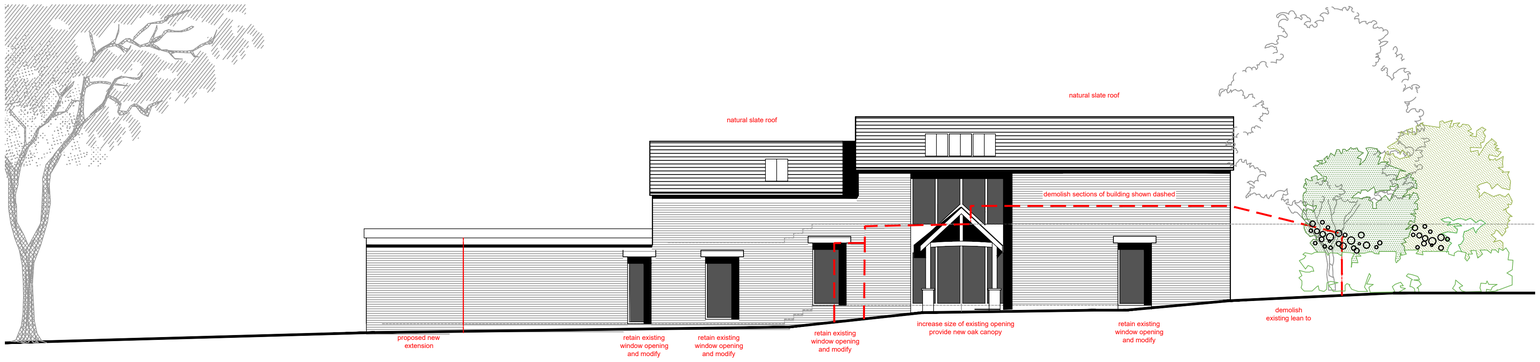



FRONT ELEVATION FACING NORTH

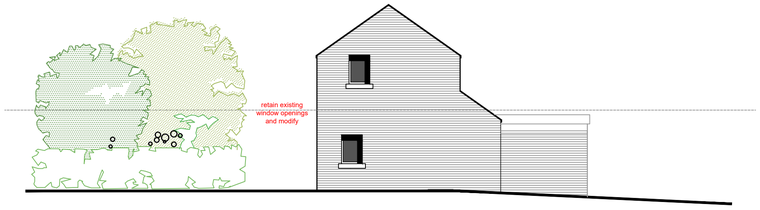


SIDE ELEVATION FACING WEST

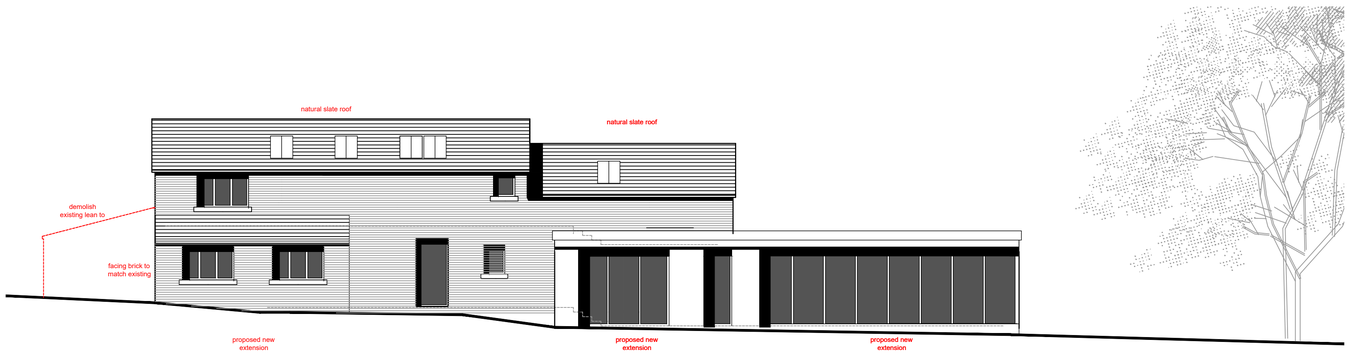


REAR ELEVATION FACING SOUTH

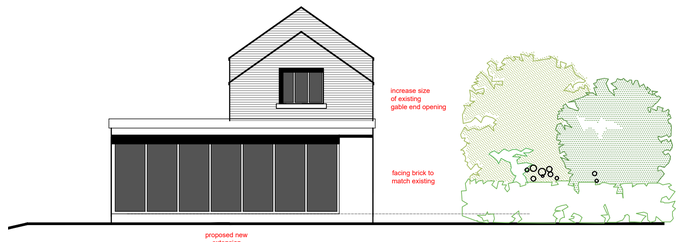

SIDE ELEVATION FACING EAST

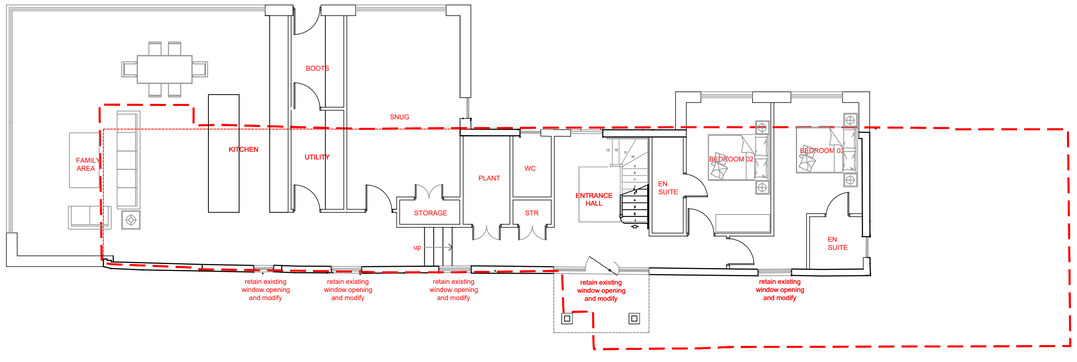

PROPOSED GROUND FLOOR PLAN SHOWING OUTLINE OF EXISTING DASHED IN RED

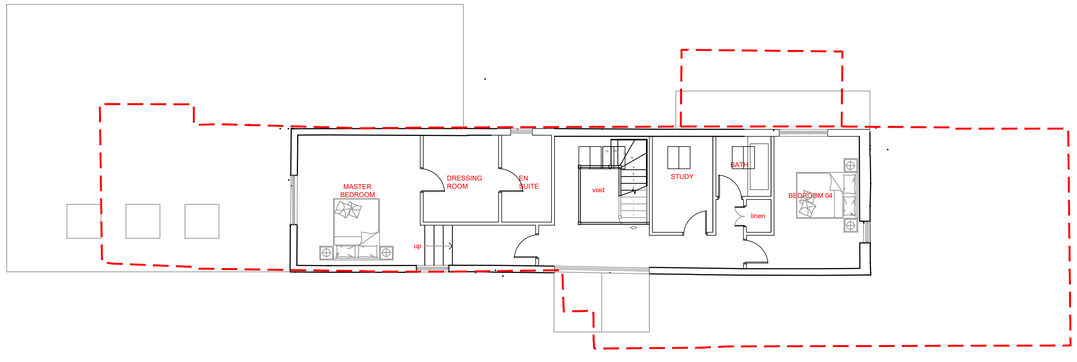

PROPOSED GROUND FLOOR PLAN SHOWING OUTLINE OF EXISTING DASHED IN RED

REV E 27 NOV 2024 GLAZING REDUCED TO EXTANT BARN. REVERT BACK TO ORIGINAL EXTENSION

willacy horsewood architects

client
MR & MRS. MICHAEL EVANS

job
THE BARN, COED DERWYN,
ERBISTOCK, WREXHAM LL13 0DN

title
PROPOSED MAIN BARN GENERAL ARRANGEMENT

scale	date	job no.	drawing no.	rev
1:100/A1	13 DEC 23	MSW 187	PR01	E

Penmon House 76, Hoole Road, Hoole, Chester CH2 6NL
www.willacyhorsewood.co.uk
Tel: 07973 322 953 01244 853891 E-Mail: mark@willacyhorsewood.co.uk