
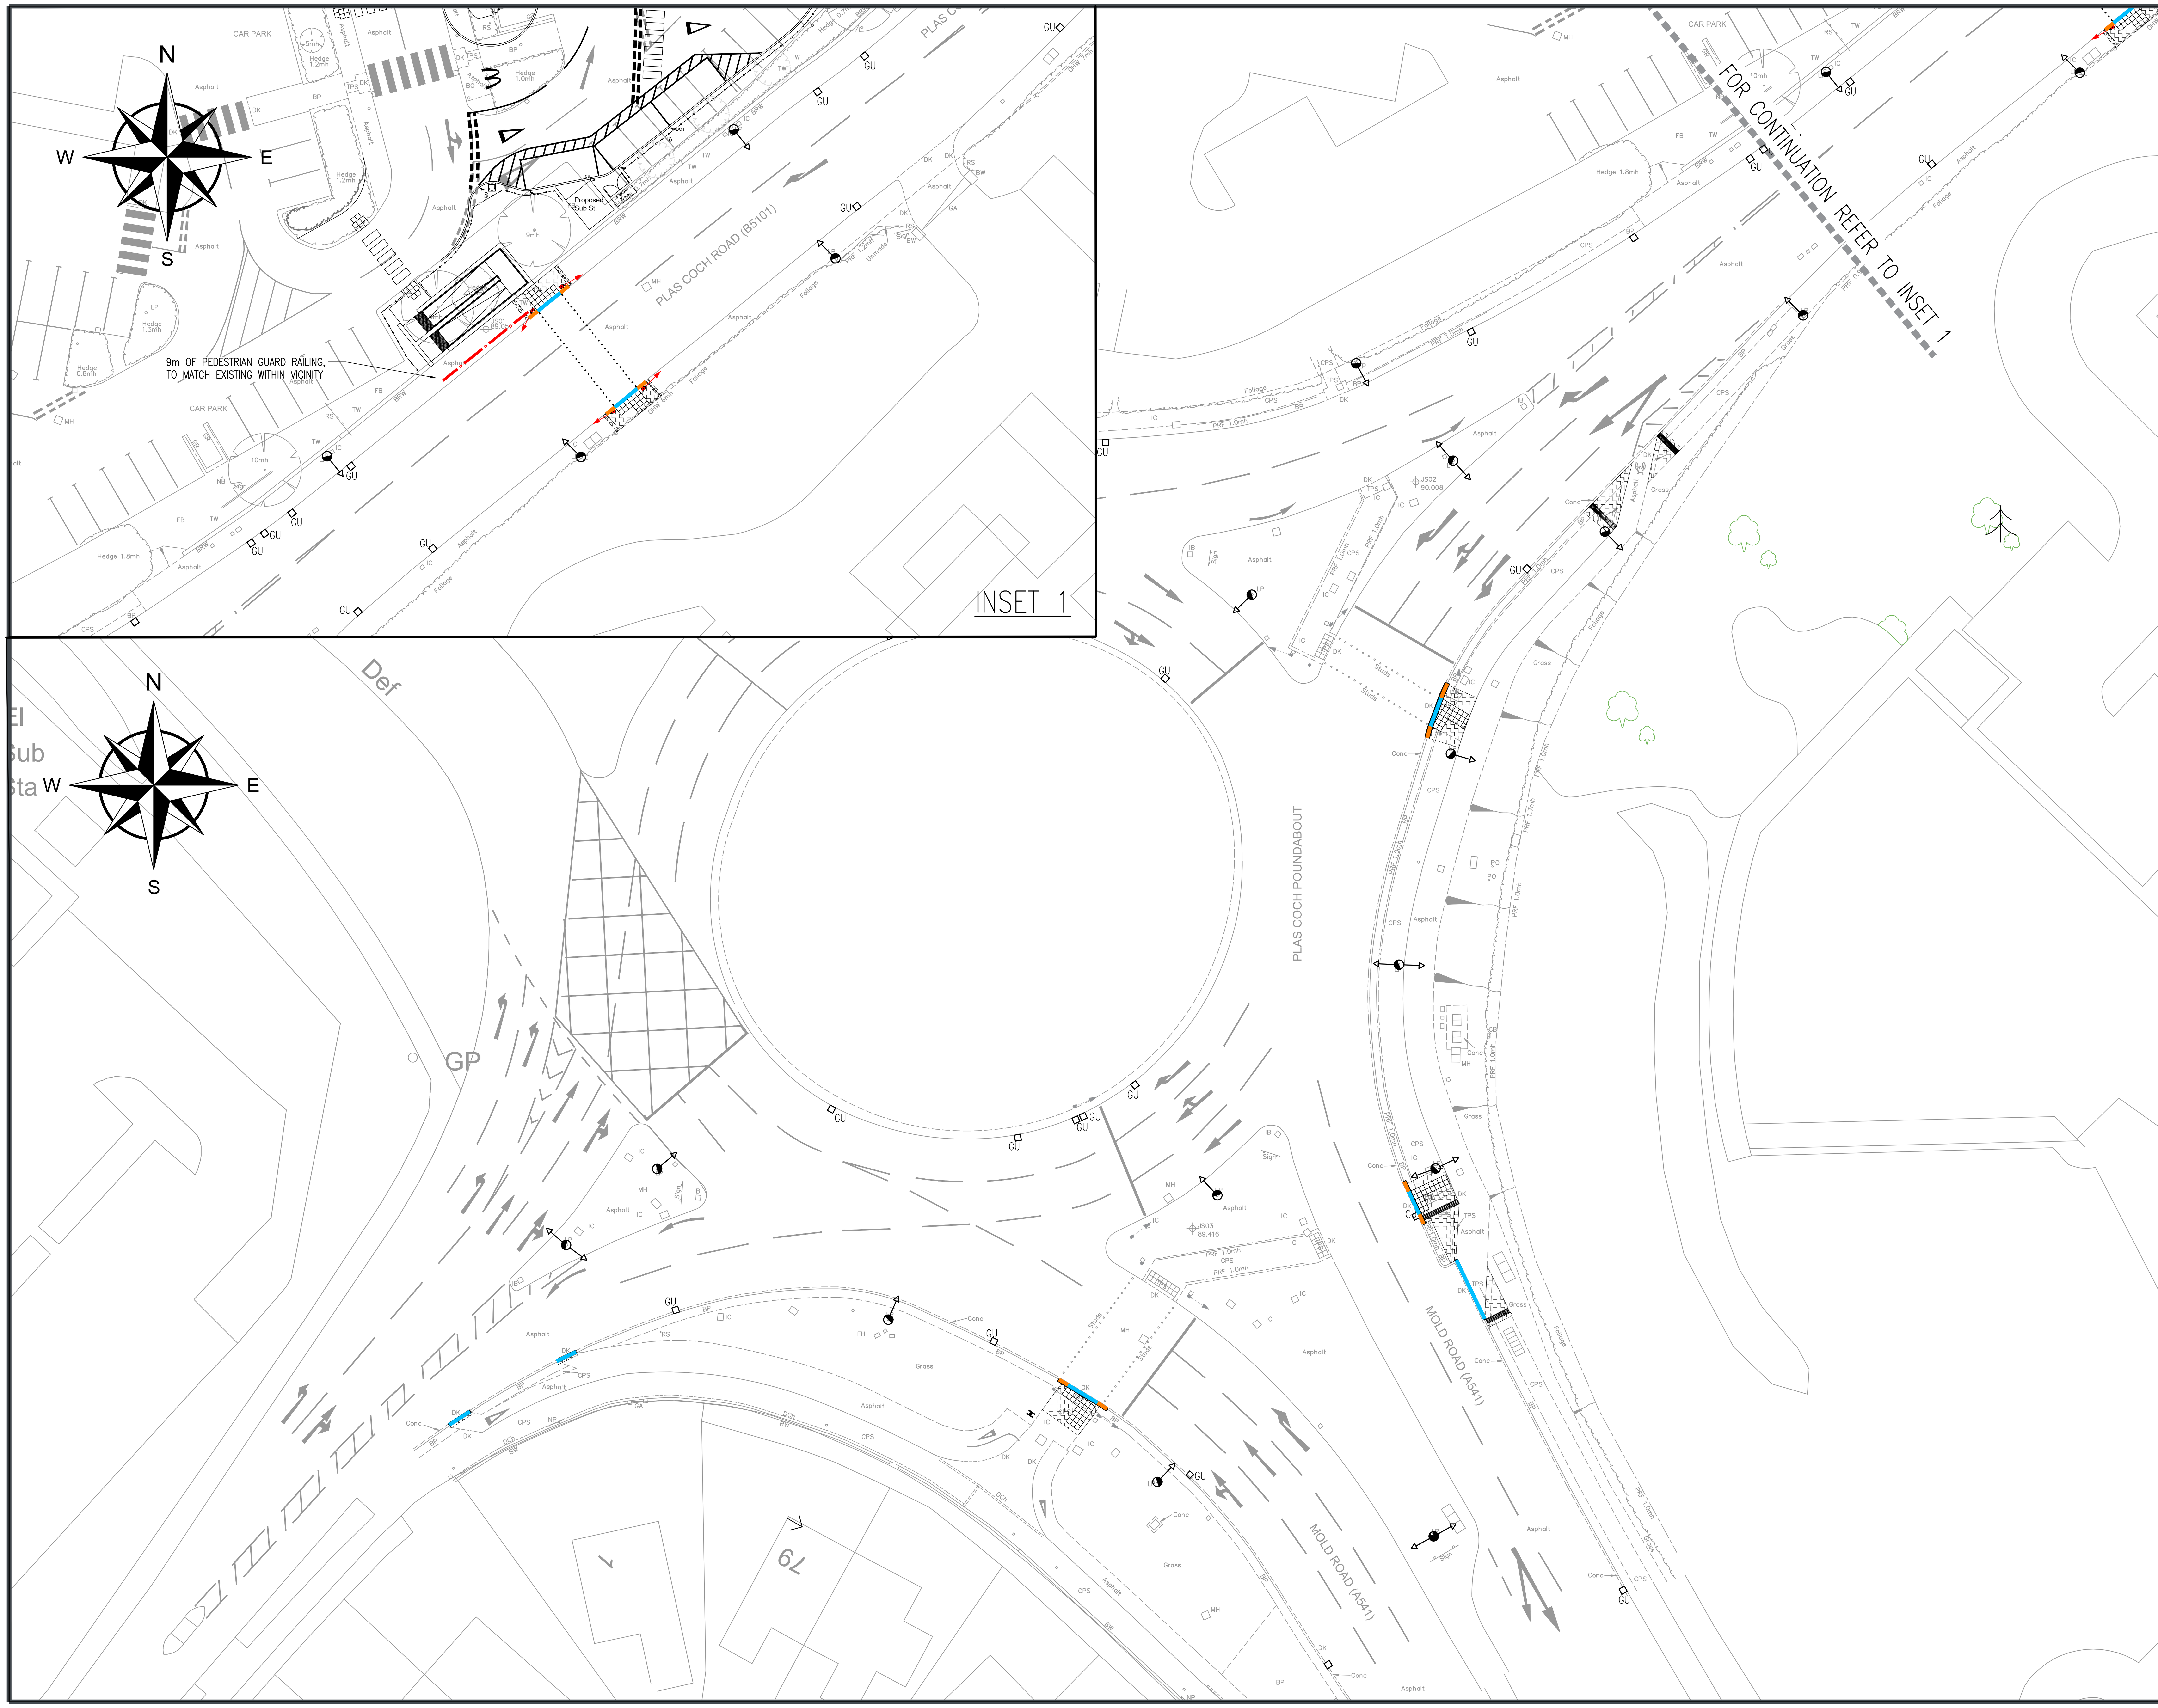


© Copyright ADL Traffic & Highways Engineering Ltd

NOTES

1. Do not scale from this drawing
2. All details to be confirmed on site.
3. All dimensions are in millimeters unless shown otherwise.
4. Background plan is based upon a topographical survey and architects site plan supplied by Scurr Architects - Drawing No. 7333-SA-8465-P004E.

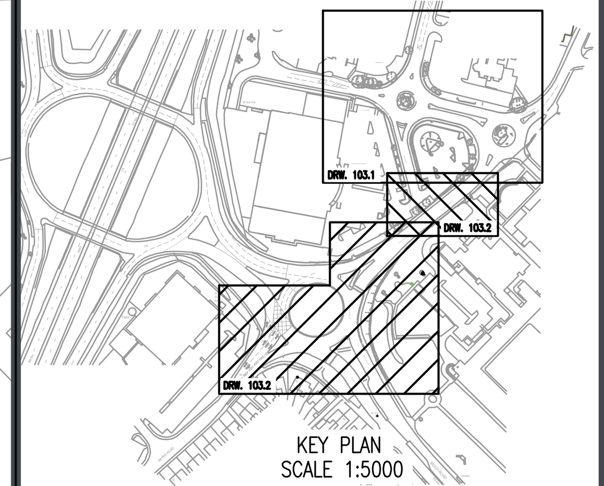

KEY PLAN
SCALE 1:5000

KEY

- TYPE P1 – FULL DEPTH CARRIAGEWAY CONSTRUCTION
- TYPE P2 – CARRIAGEWAY TIE IN
- TYPE F1 – FULL DEPTH FOOTWAY CONSTRUCTION
- TYPE F2 – FOOTPATH TIE IN
- TOPSOIL AND SEEDS
- TACTILE PAVING BUFF COLOURED
- CORDUROY PAVING BUFF COLOURED
- PROPOSED PEDESTRIAN GUARDRAILING TO MATCH EXISTING

KERB TYPE KEY

- HALF BATTERED KERB TYPE HB2 – 125mm OR MATCH EXISTING UPSTAND
- BULL NOSED KERB TYPE BN – 0–6mm UPSTAND
- STANDARD DROPPER KERBS TYPE DL1 OR DR1
- EDGING TYPE EG

NOTE:
FOR FURTHER CONSTRUCTION DETAILS_REFER TO DRAWINGS 4171–120

FOR APPROVAL

Rev	Description	Date	By	Chk

AMENDMENTS

Client
McDonald's™

ADL TRAFFIC & HIGHWAYS

ADL House,
The Oaklands Business Park
Yate, Bristol,
BS37 5NA

01454 332100
Cad@adltraffic.co.uk

ADL Job No. 4171

Project
McDonald's Restaurant
Plas Coch Retail Park
Wrexham

Title
Off-site Highway Works
Construction Types
Sheet 2 of 2

Date		Drawn	
25.09.24		MW	
Checked	Date	Approved	Date
MT			
Scale	Drg No.		Rev.
1:250@A1	4171-103.2		-