Portman Surveyors Ltd.©
Note:
This drawing is copyright protected; do not scale off, all dimensions are to be checked on site by contractor. Contractor to report any discrepancies in dimensions, errors or omissions prior to commencing work. Portman Surveyors Ltd. take no responsibility for any unauthorised use of the information contained herein.

VIEW:East



VIEW:South




VIEW:West



1:50

10.000
8.000
6.000
4.000
2.000
0.000

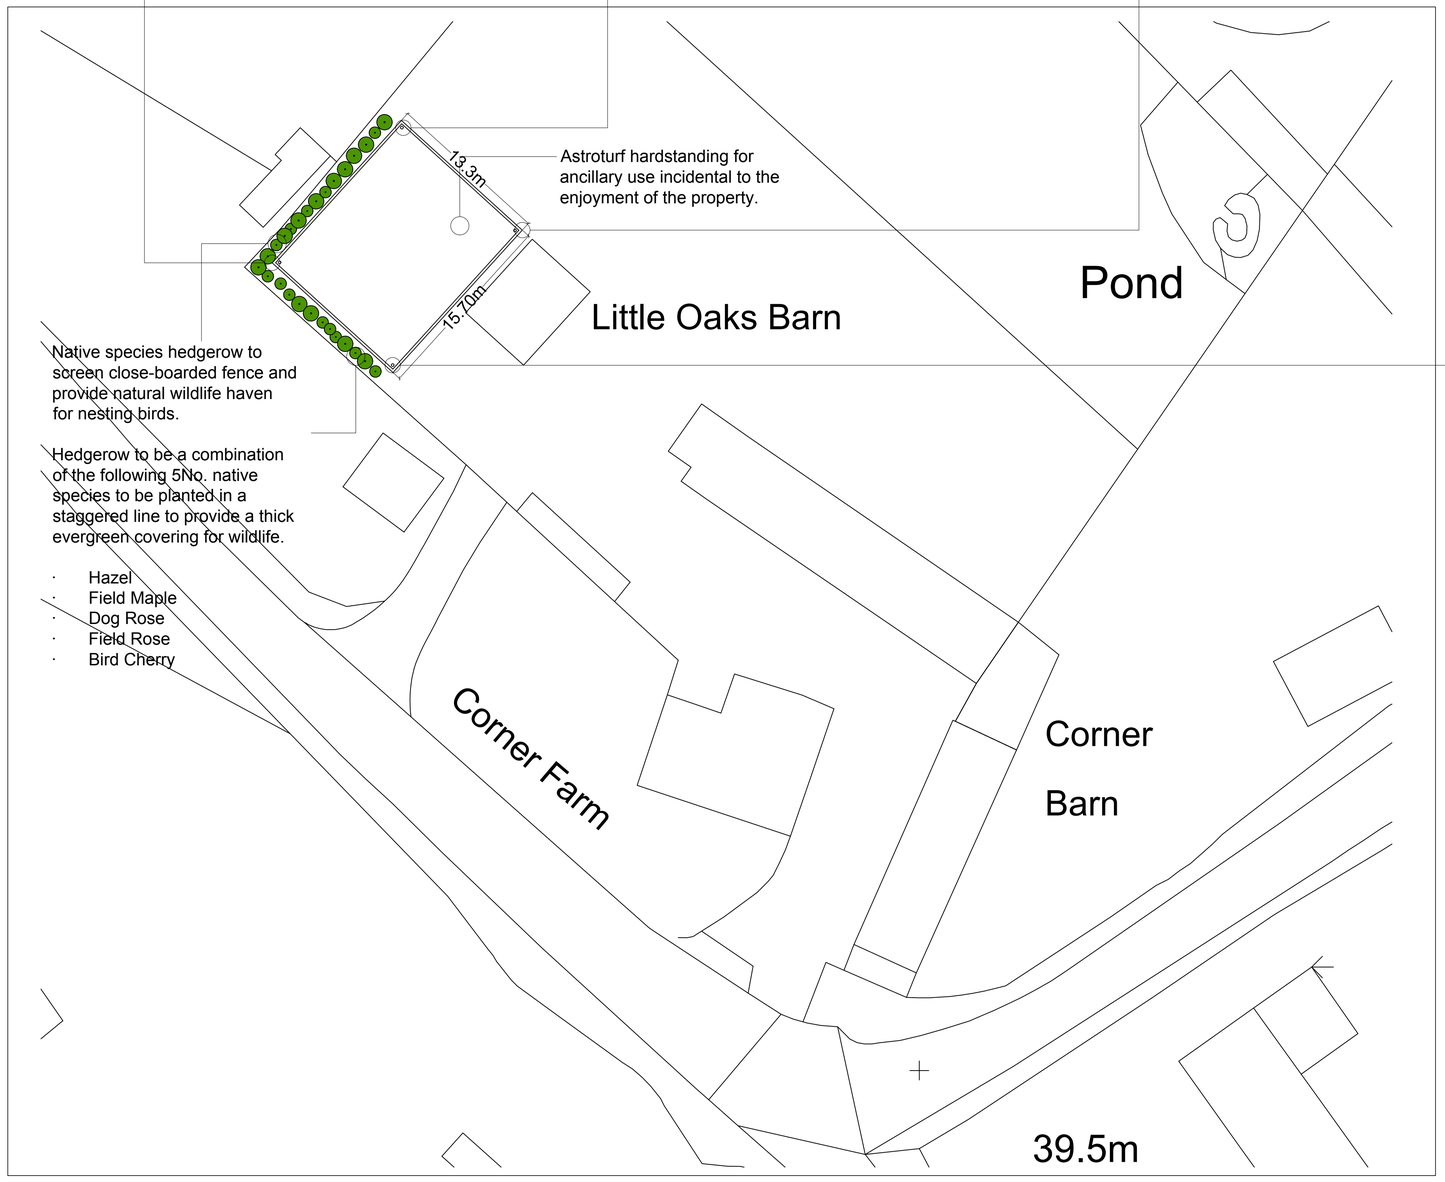


1:100

20.000
16.000
12.000
8.000
4.000
0.000

Site Plan

1:250

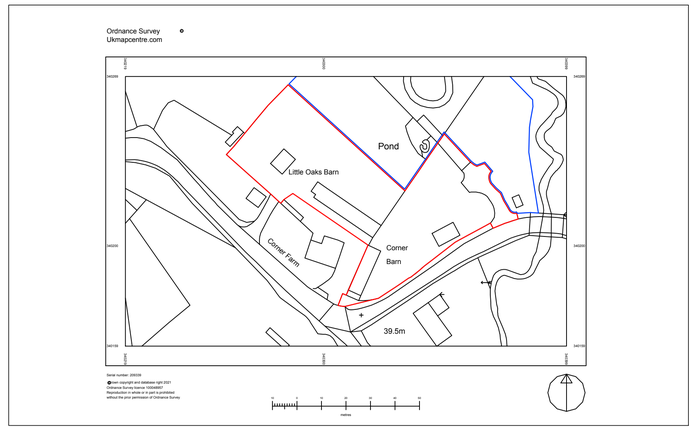

N

Location Plan

1:1250

Astroturf area has 2No.single bulb & 4No. twin bulb floodlights shining inwards circa 5.2m in height.

All 4No. lights are to be decommissioned as part of the works and the stanchions removed within 3 months.

Rev	Date	Comment
C	5.12.24	Proposed hedgerow species updated
B	28.11.24	Proposed hedgerow species clarified and confirmation lighting to be removed.
A	30.7.24	Proposed hedgerow shown

Portman Surveyors Ltd
Chartered Building Surveyors

The Studio
Tarporley Business Centre
Nantwich Road
Tarporley
Cheshire CW6 9UT
Tel/Fax: +44 (0)1829 732696
Mobile: +44 (0)7812 021070
e: rob.lee@portmansurveyors.com

Client: Mr & Mrs R Jones	Date: June 2024
Project: AstroTurf Court at Littleoaks Barn, Overton Road, Penley, Wrexham. LL13 0LU	
Drawing Title: LOCATION PLAN PROPOSED Site Plan	Scale: 1:250 & 1250
	Status: Planning
Drawing No: A_386_01	Rev: C