
DRAWINGS ARE PREPARED FOR THE PURPOSE OF OBTAINING PLANNING AND BUILDING REGULATION APPROVAL ONLY AND DO NOT FULLY SHOWN THE SCOPE OF WORKS, CONTRACTORS SHOULD FAMILIARISE THEM SELVES WITH THE FULL EXTENT OF THE WORKS FOR THE PURPOSE OF COSTING AND CONSTRUCTION AND MAKE ALLOWANCE FOR ALL WORKS AND MATERIALS REQUIRED TO COMPLETE THE PROJECT
IF IN DOUBT ASK, DO NOT SCALE OFF DRAWING

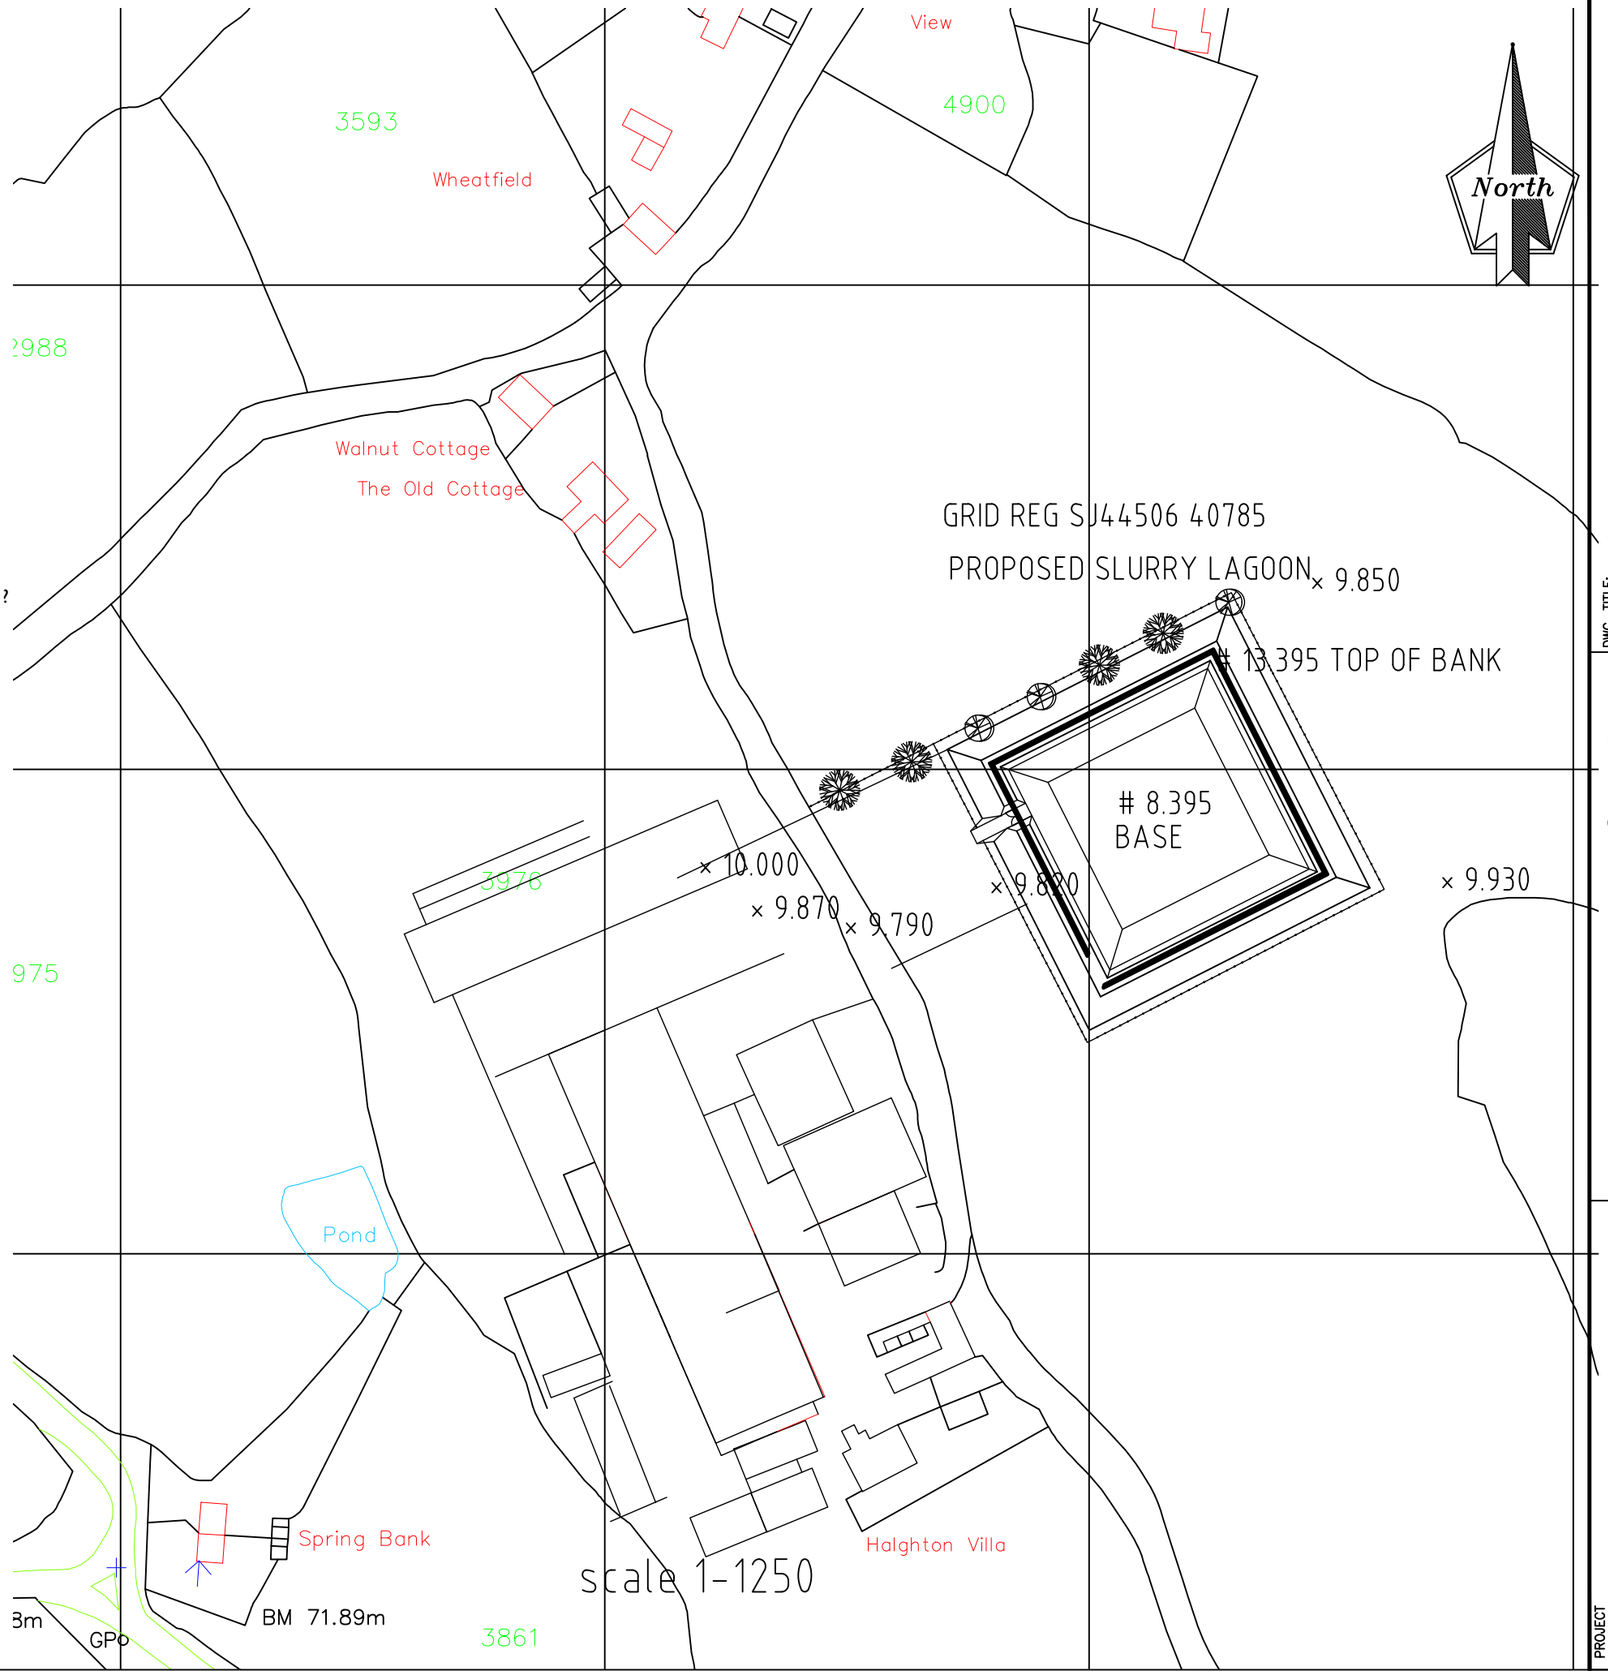

DWG. TITLE: Location and Site plans as proposed - LEVELS

DWG No: 24 - 04

REV: -

SCALE: 1 / 1250 @ A3

DATE: 12/24

BRIAN LEWIS
ARCHITECTURAL SERVICES
10 PARC Y LLAN, LLANFAIR DC
RUTHIN DENBIGHSHIRE LL152YL
TEL. 01824 704725
MOB. 07753568325
EMAIL. brian.lewis-architecture@hotmail.co.uk

Chartered Institute of Architectural Technologists

PROJECT

PROPOSED SLURRY LAGOON
HALGHTON VILLA, HORSEMANS GREEN
WHITCHURCH SY13 3DY
FOR P HUXLEY